



FOSS HALL

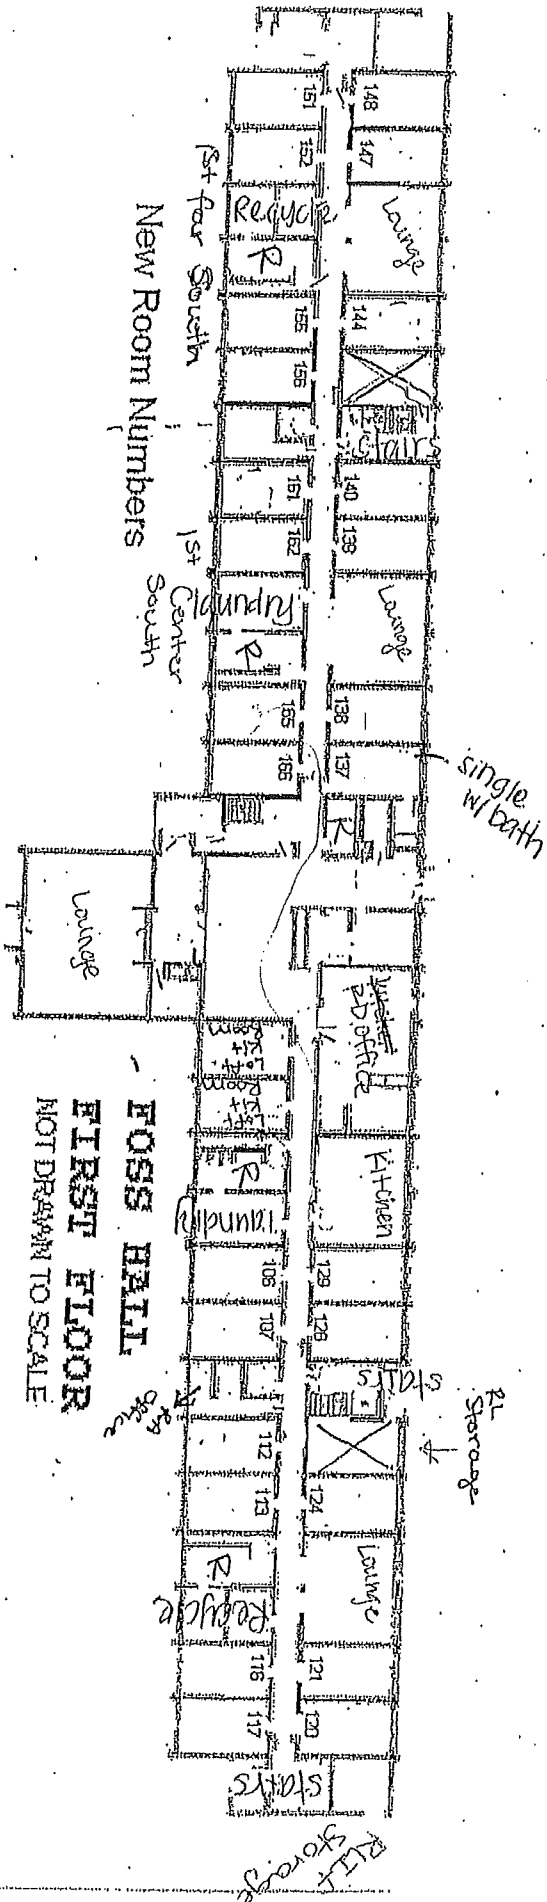

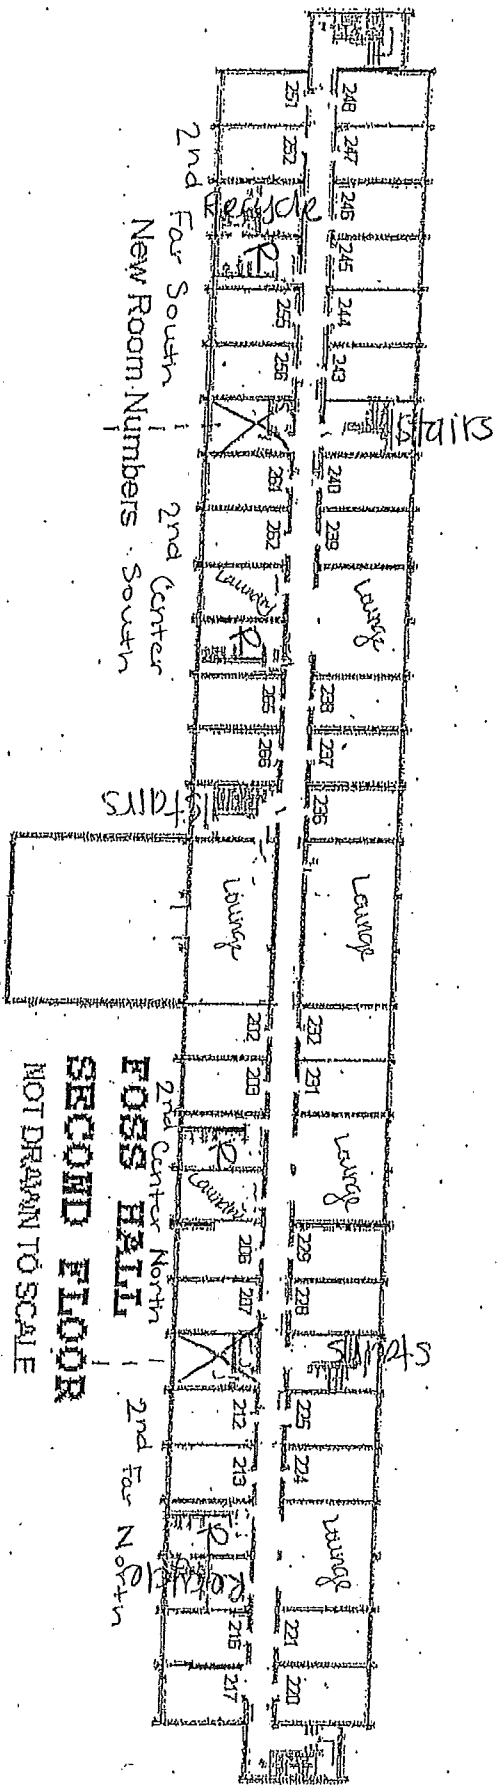

2nd Far South
New Room Numbers South

2nd Center


2nd Center North

2nd Far North

SECOND FLOOR

NOT DRAWN TO SCALE

FOSS HALL THIRD FLOOR NOT DRAWN TO SCALE

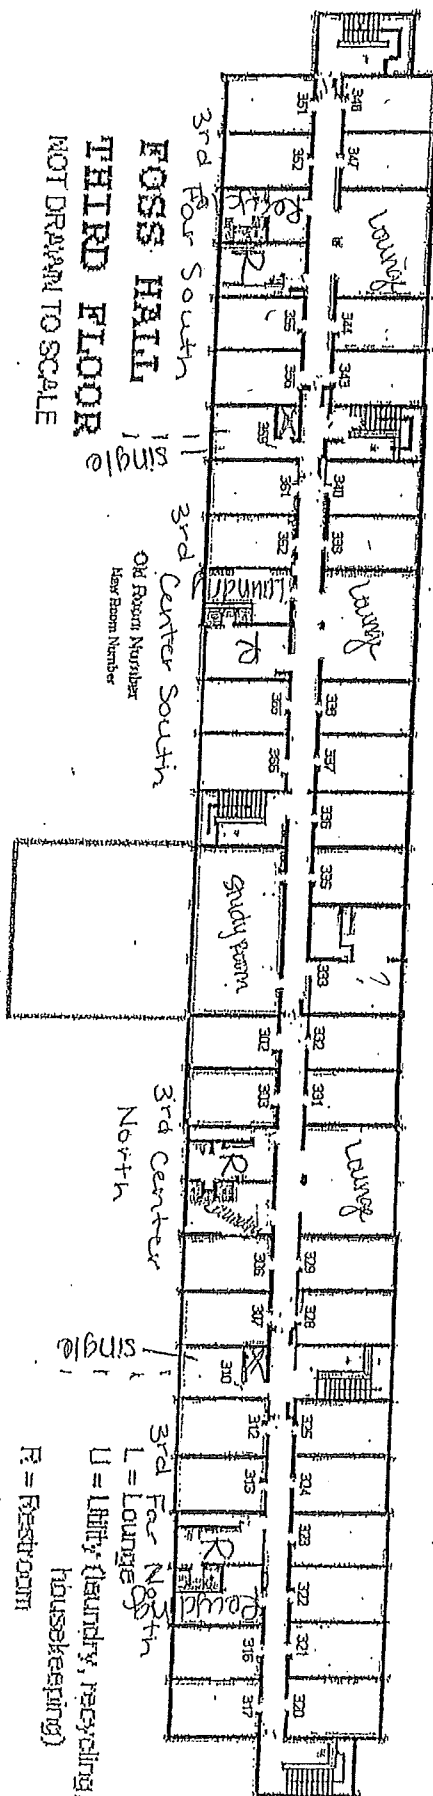


R = Restroom


U = Utility (laundry, recycling, housekeeping)

L = Lounge

F = Foyer

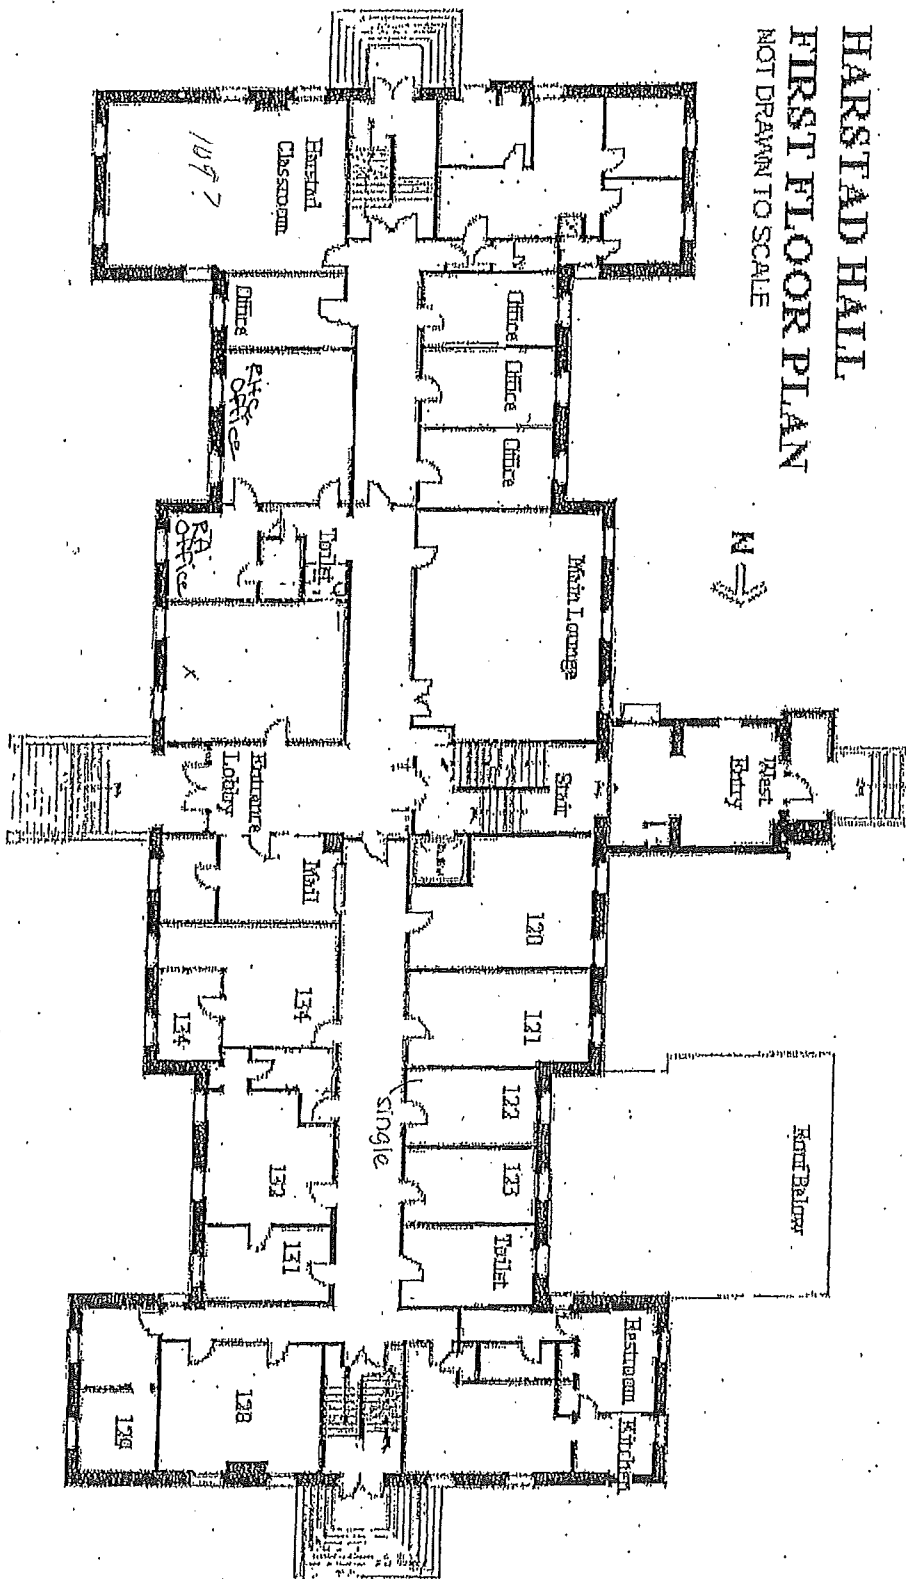



HARSTAD HALL

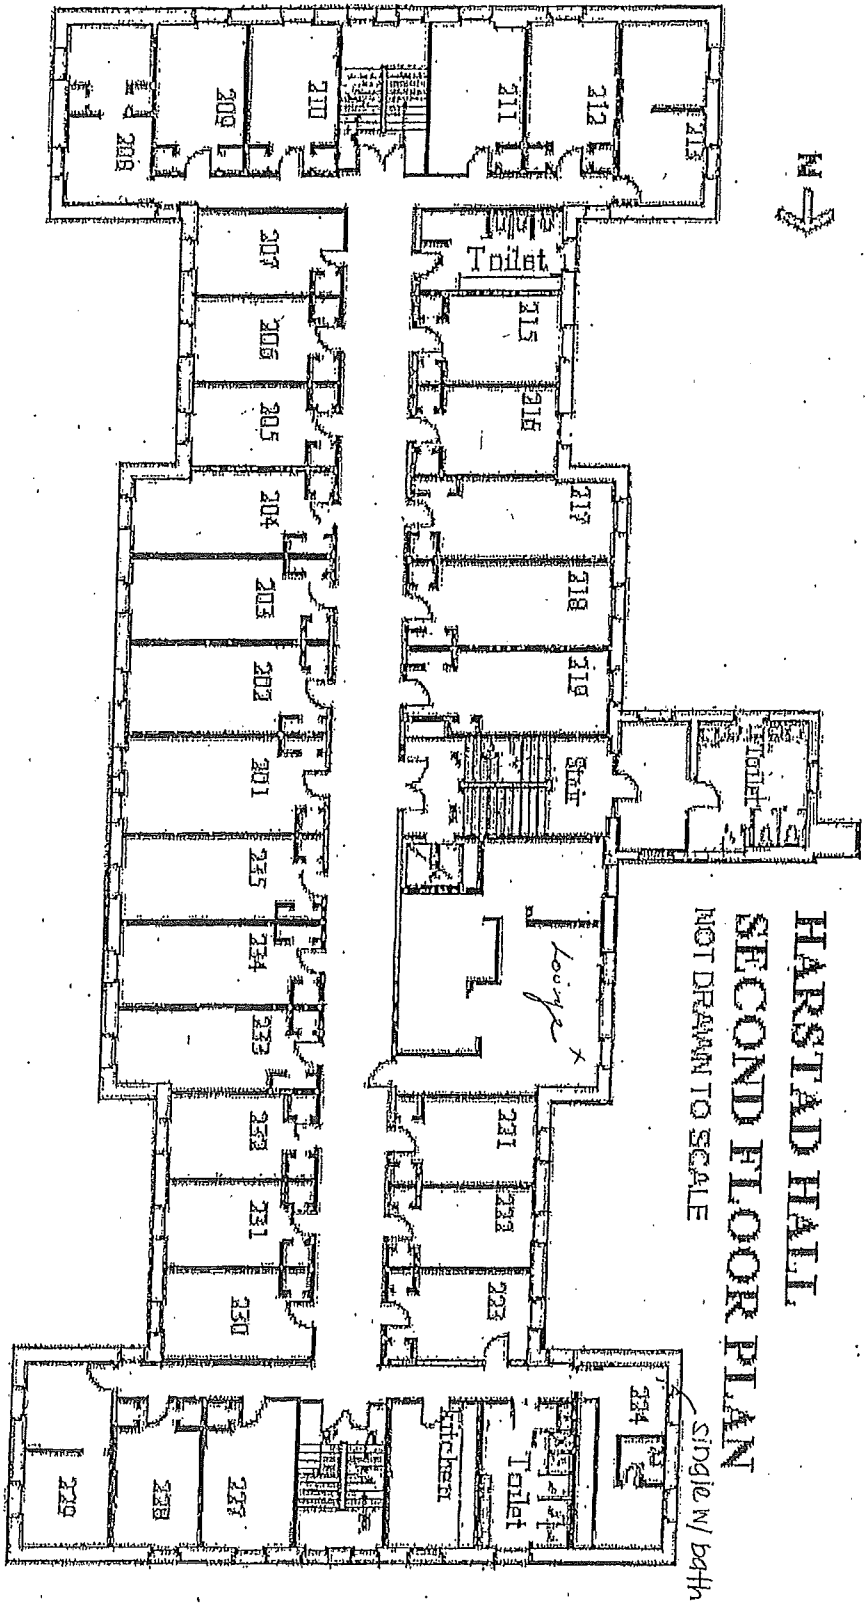


HARSTAD HALL THIRD FLOOR PLAN

NOT DRAWN TO SCALE

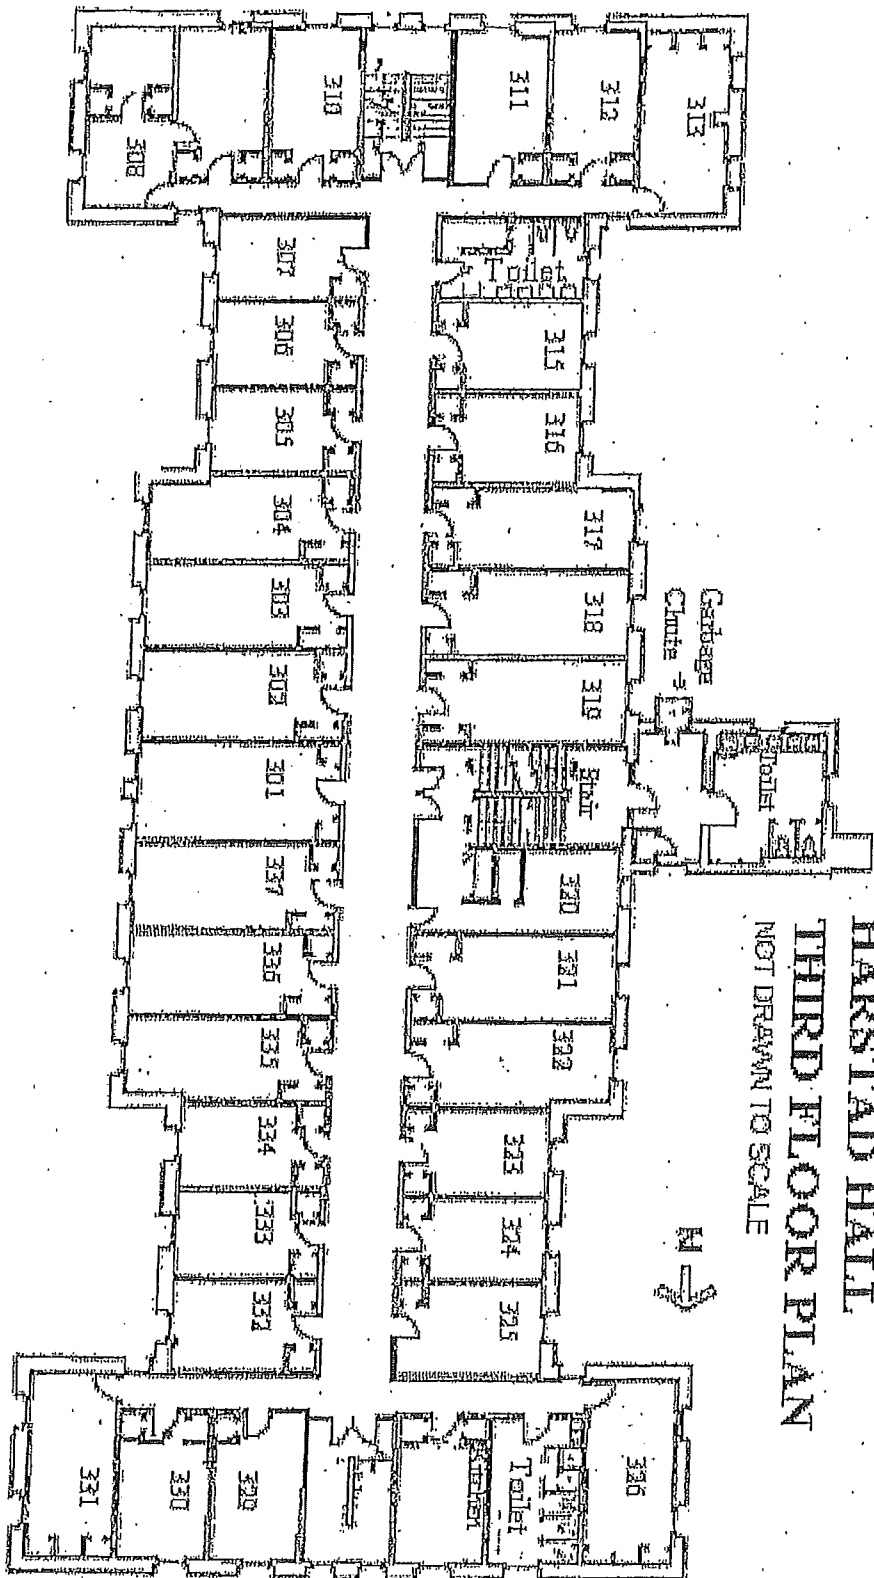

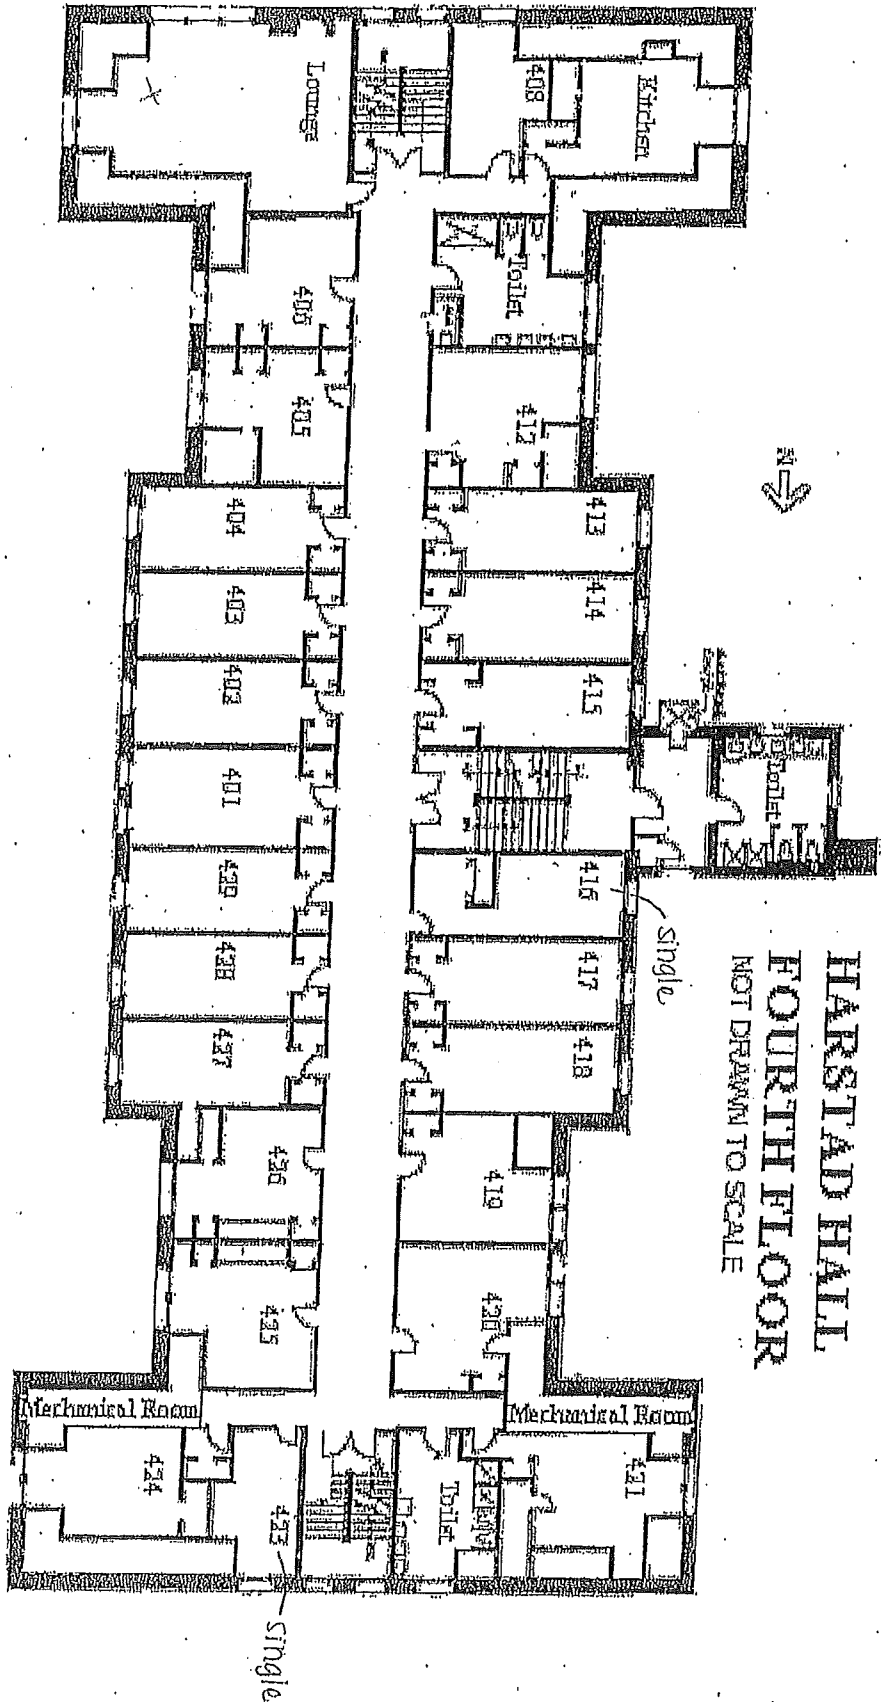

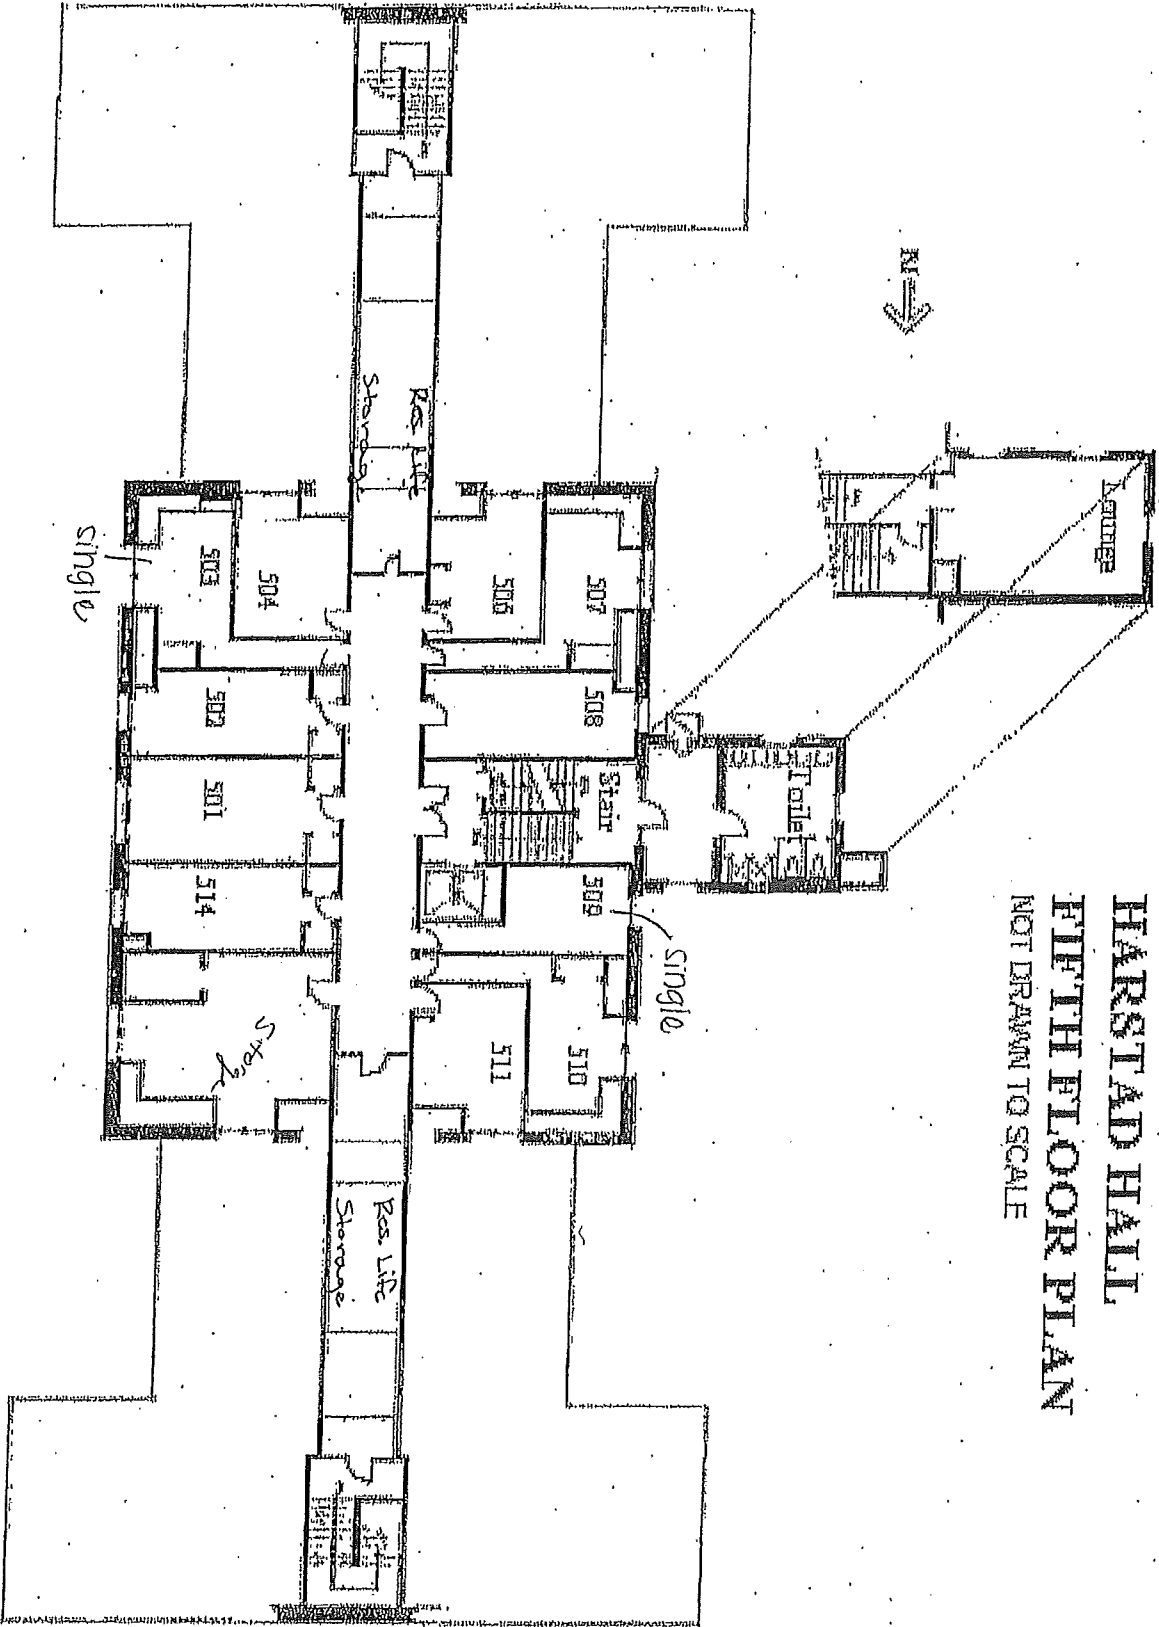


001 = OLD
002 = NEW





GROUND FLOOR PLAN

SCALE: 1/8" = 1'-0"

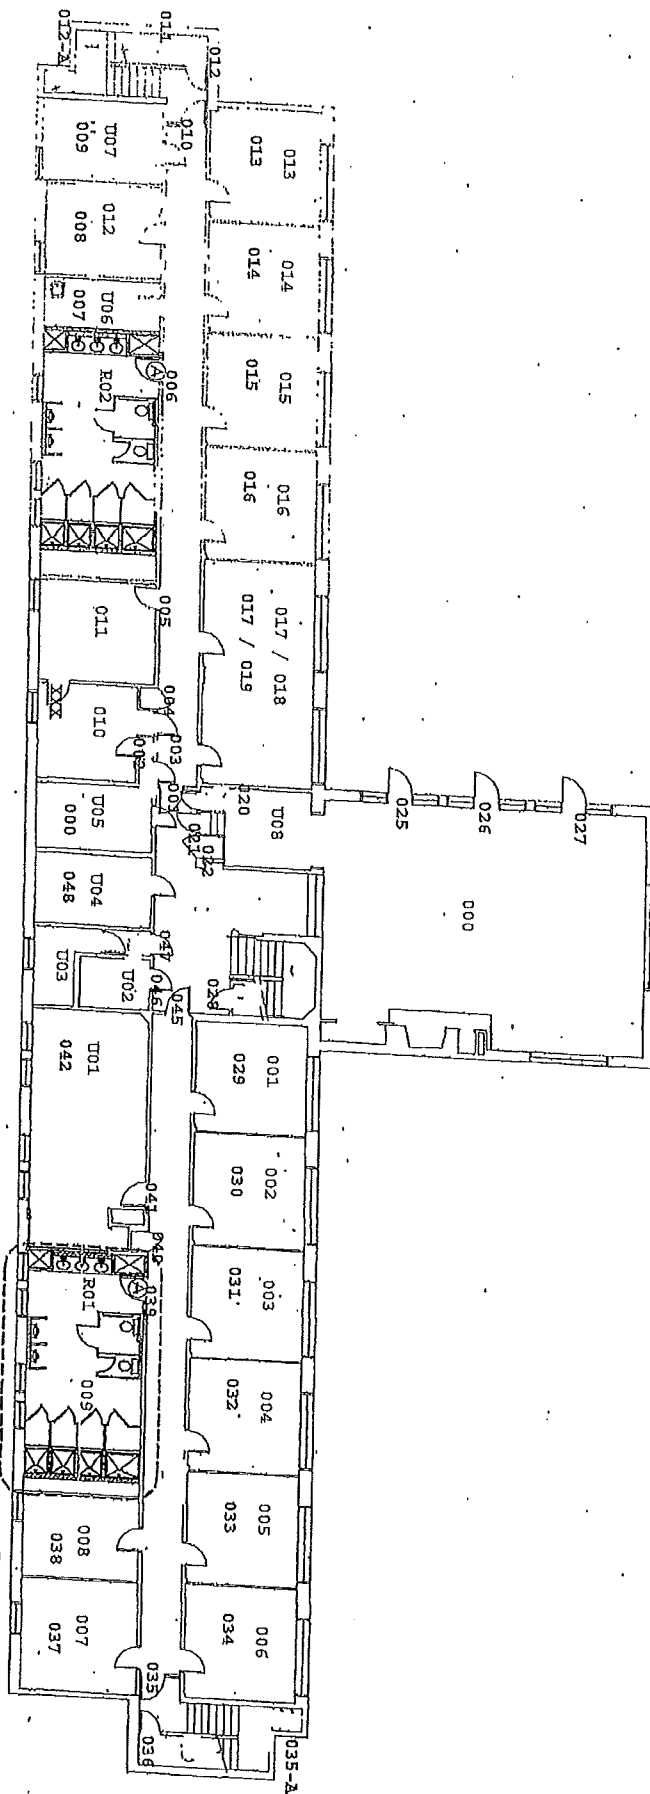

HINDERLIE HALL

001 = OLD
002 = NEW

 
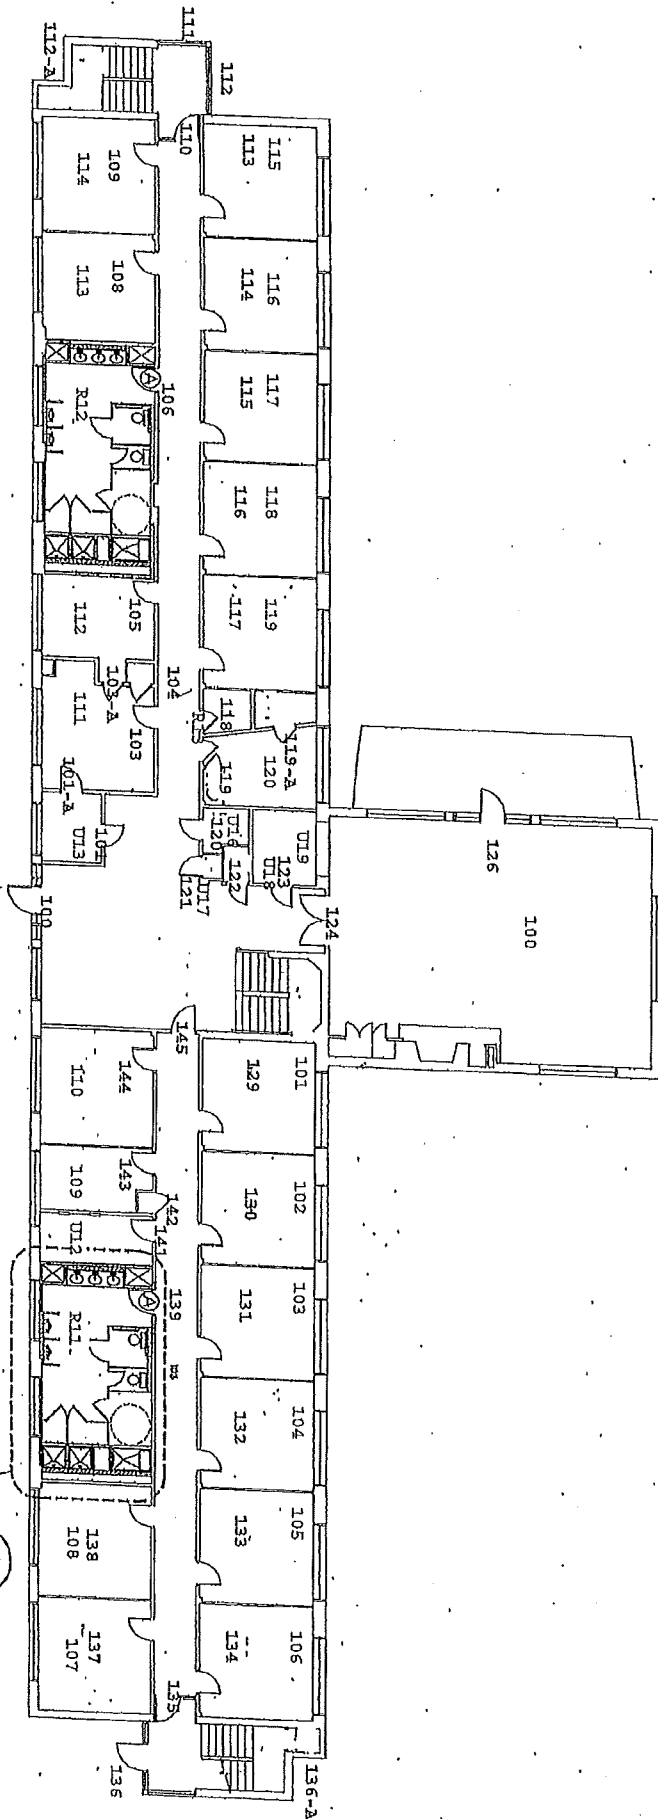


1ST FLOOR PLAN

SCALE: 1/16" = 1'-0"

404


001 = OLD
002 = NEW

 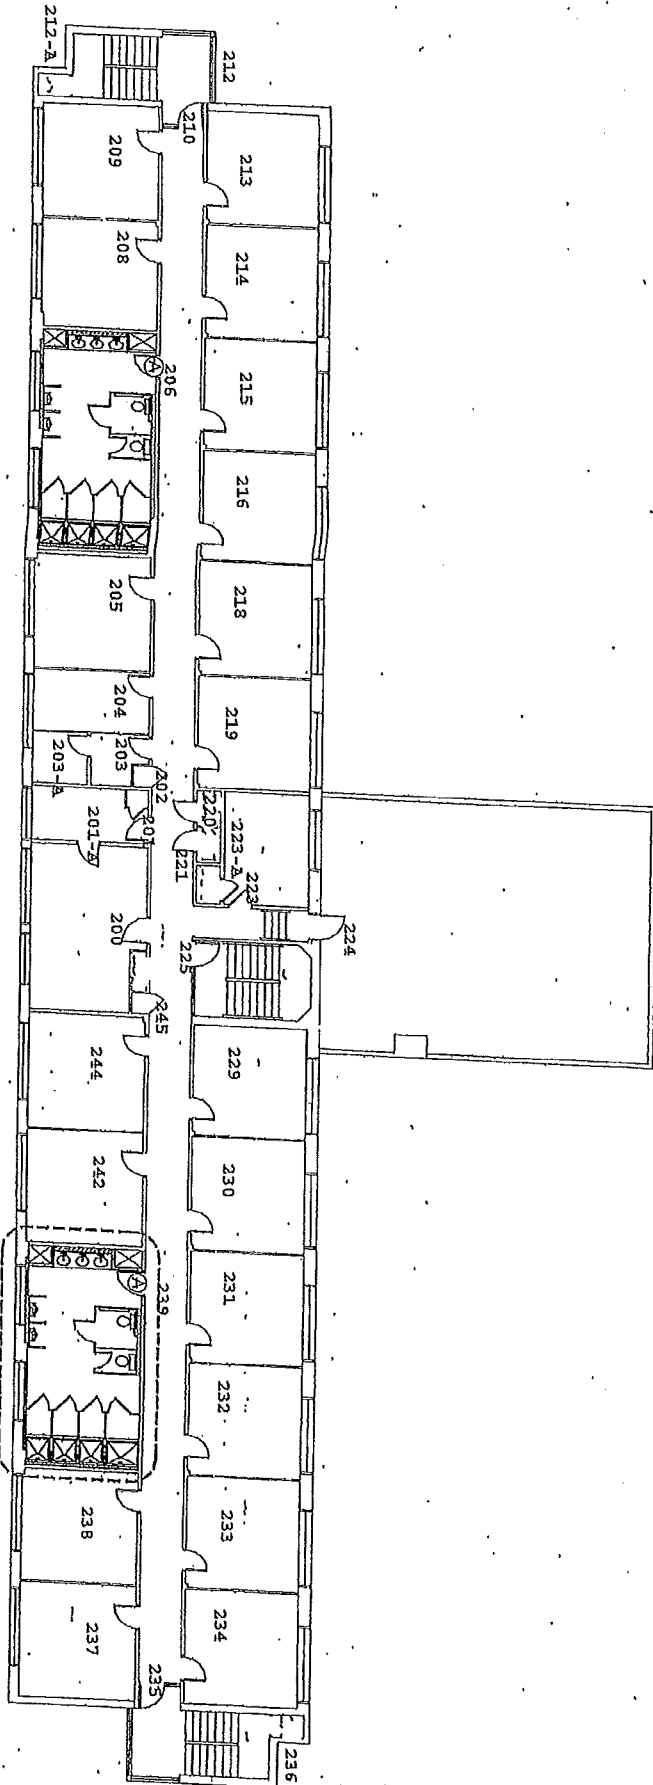

2ND FLOOR PLAN


SCALE: 1/16" = 1'-0"

44-38861-1

 


3RD FLOOR PLAN

**ORDAL HALL
FIRST FLOOR
NOT DRAWN TO SCALE**

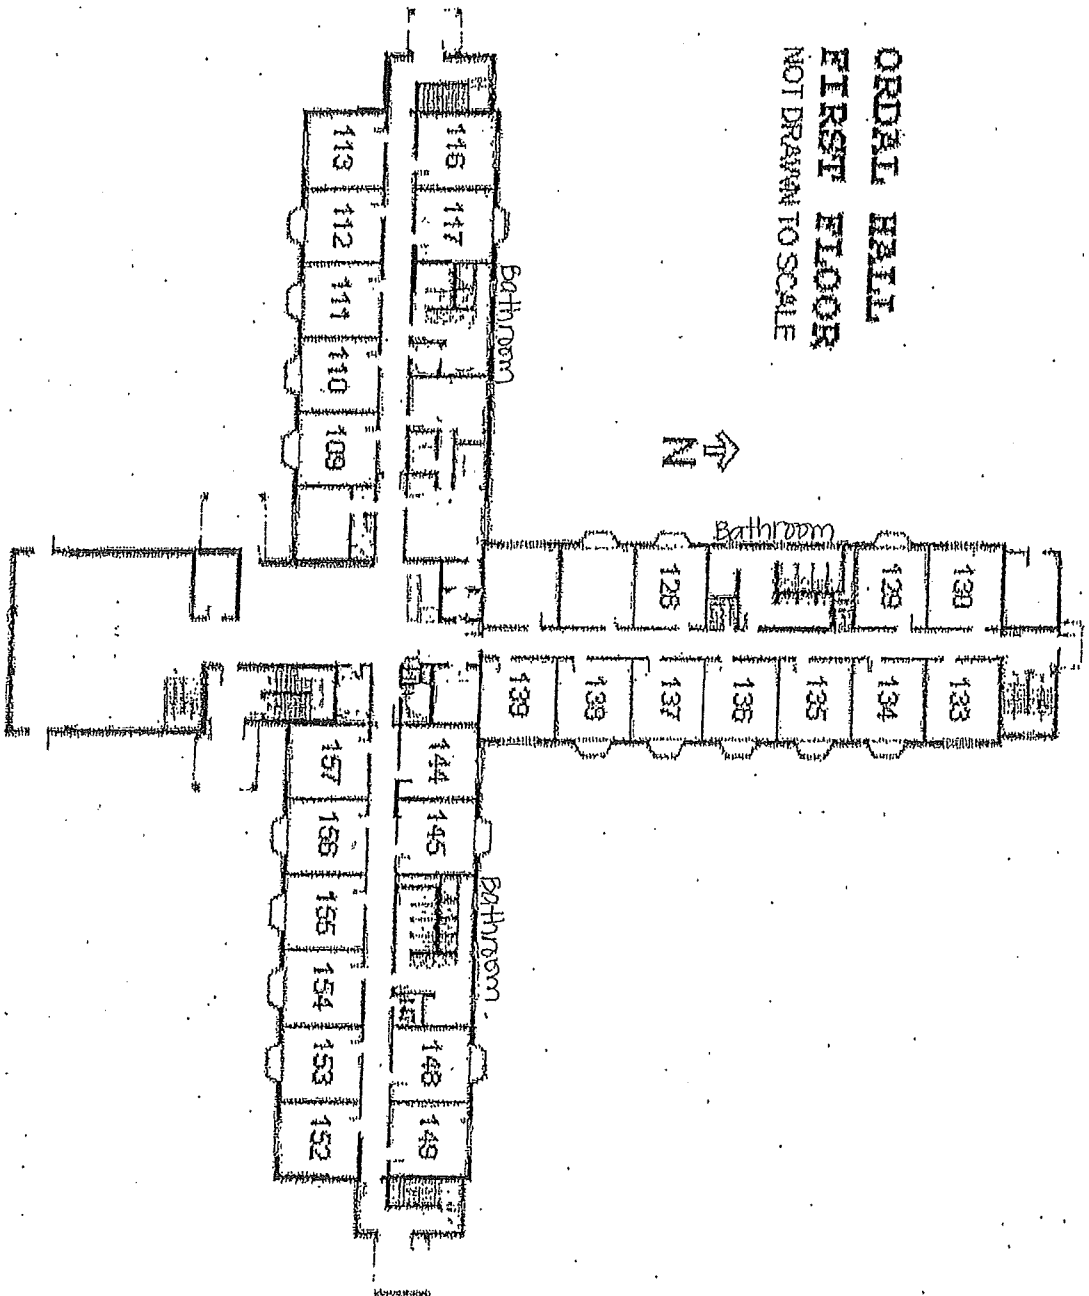


ORDAL HALL


ORDAL HALL
SECOND FLOOR
NOT DRAWN TO SCALE

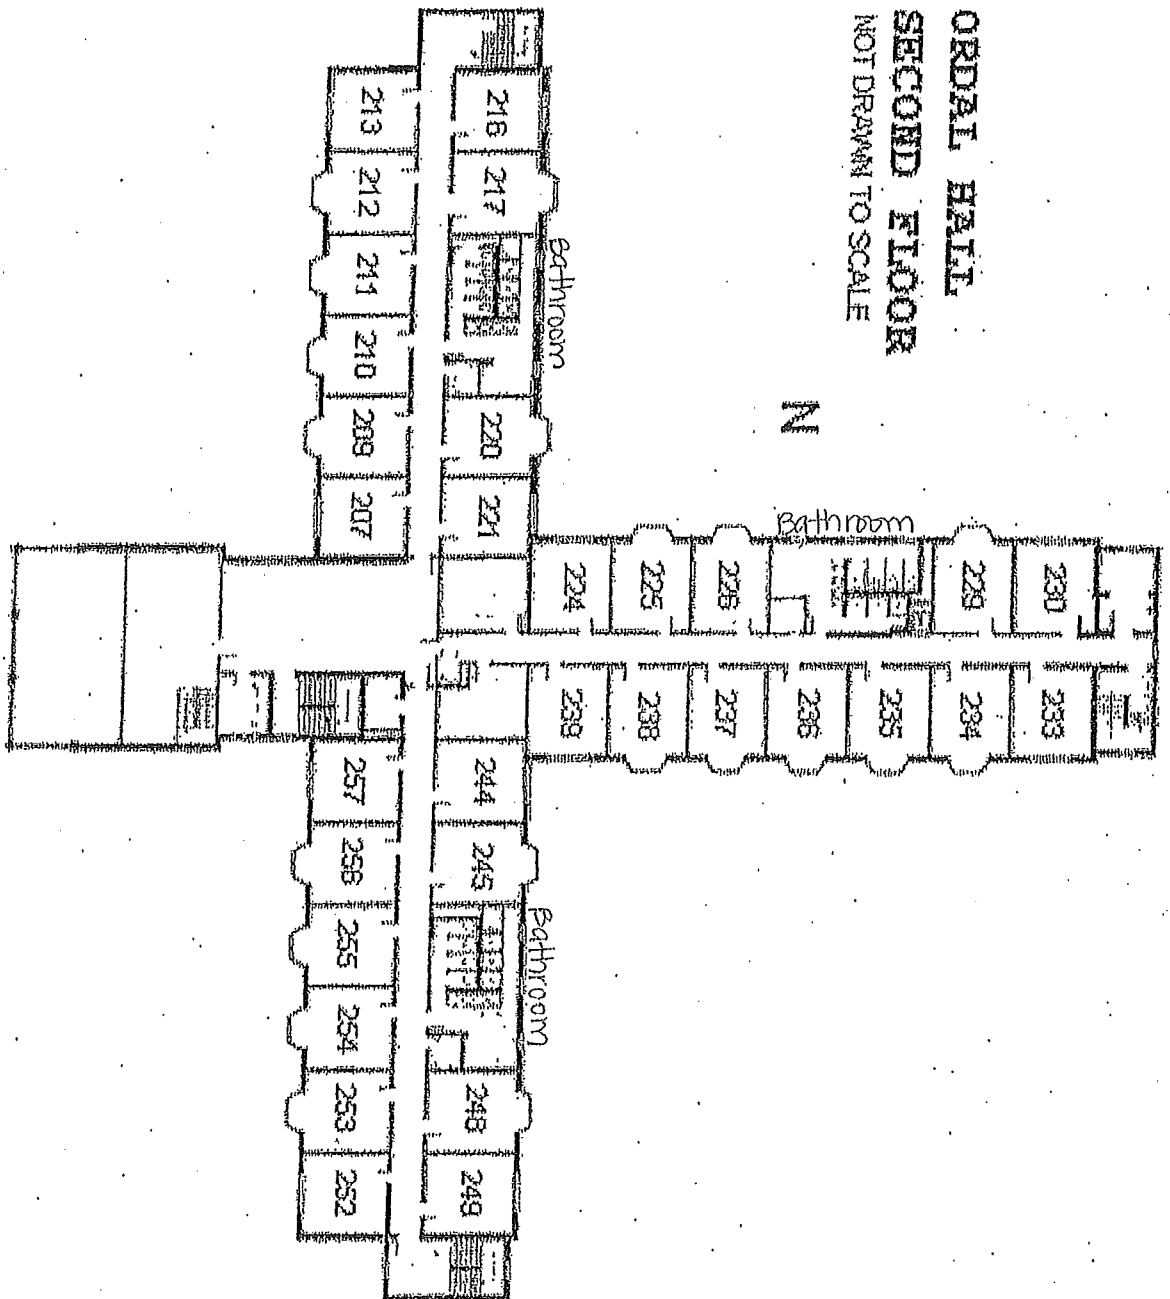

ORDAL HALL
THIRD FLOOR
NOT DRAWN TO SCALE

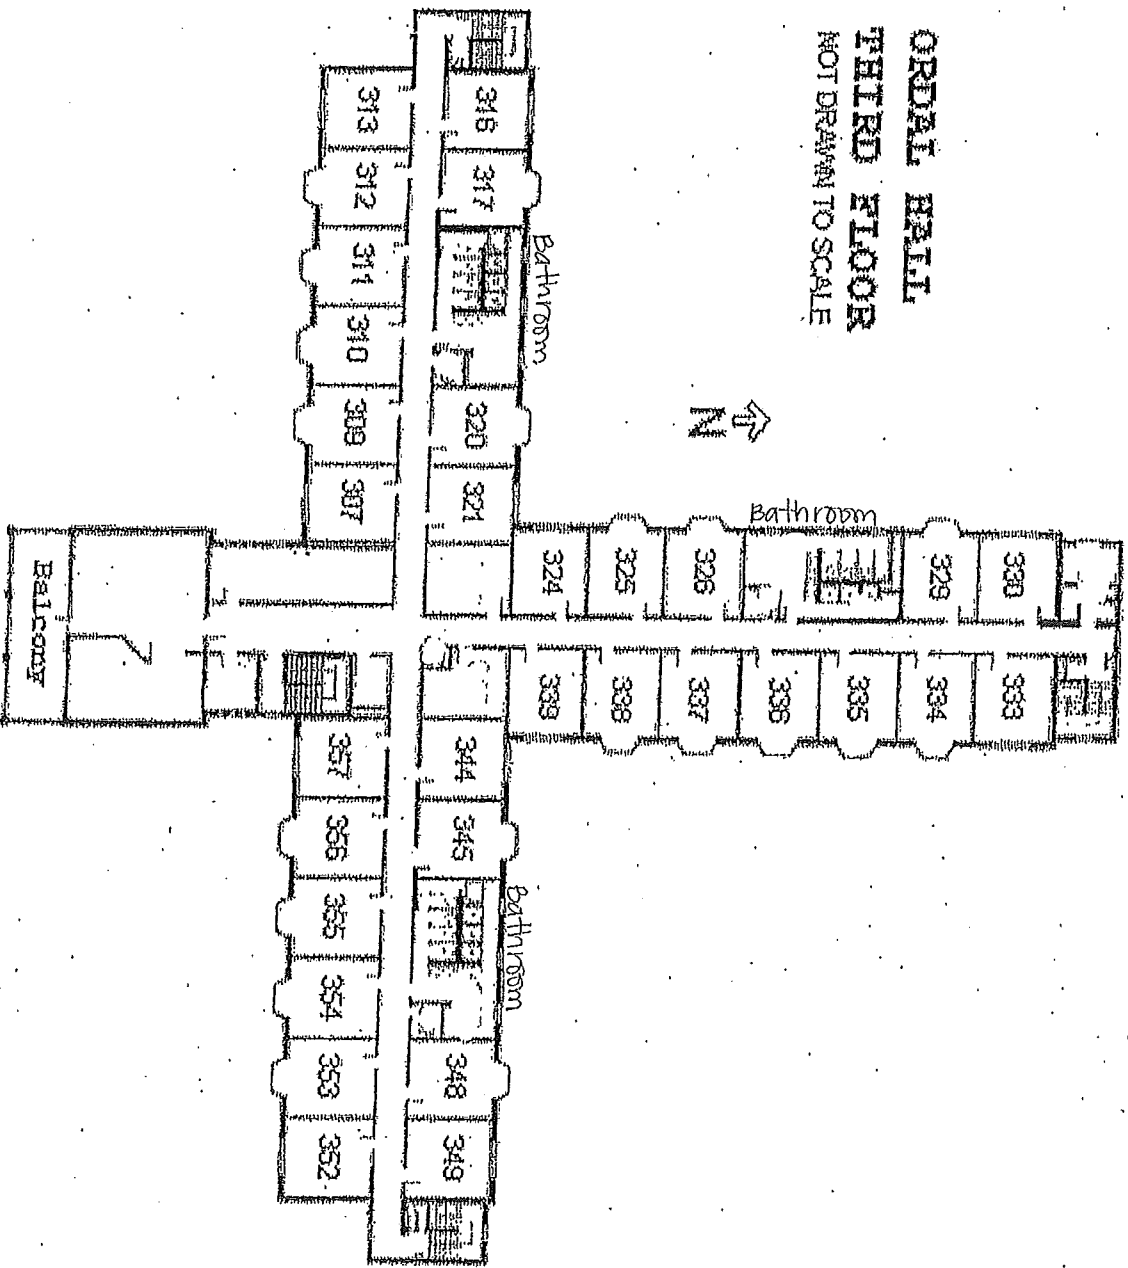


1234567890=old numbers
1234567890=new numbers

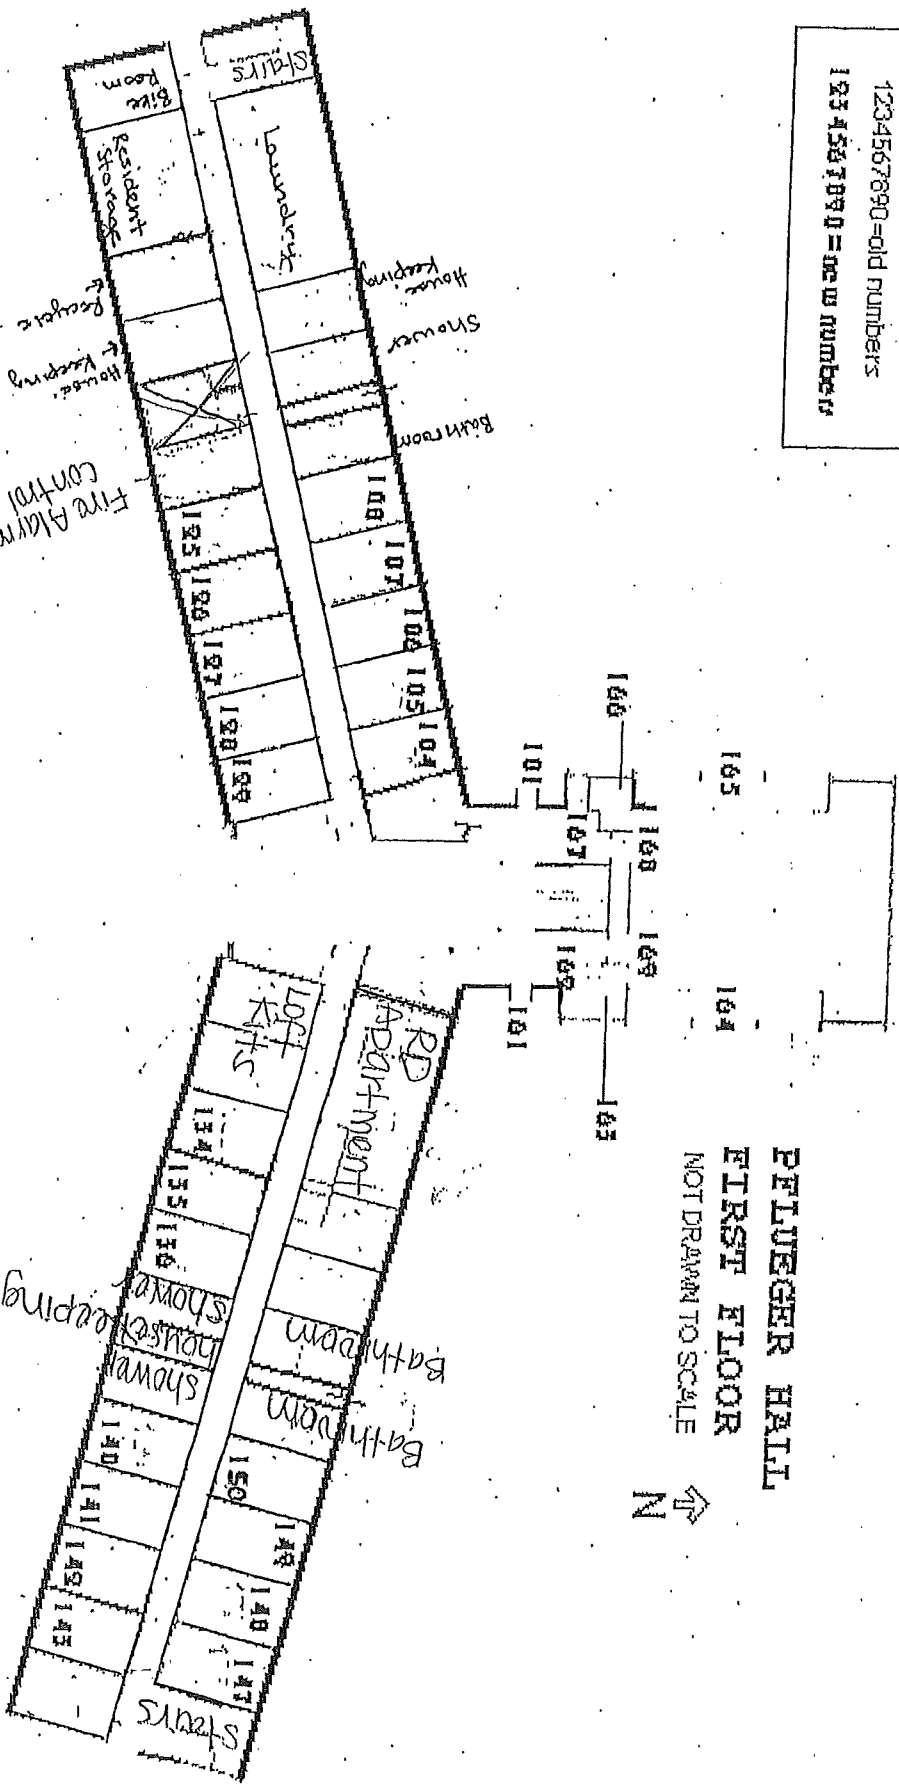

PELUEGER HALL,
FIRST FLOOR
NOT DRAWN TO SCALE



PREWEEDER HALL

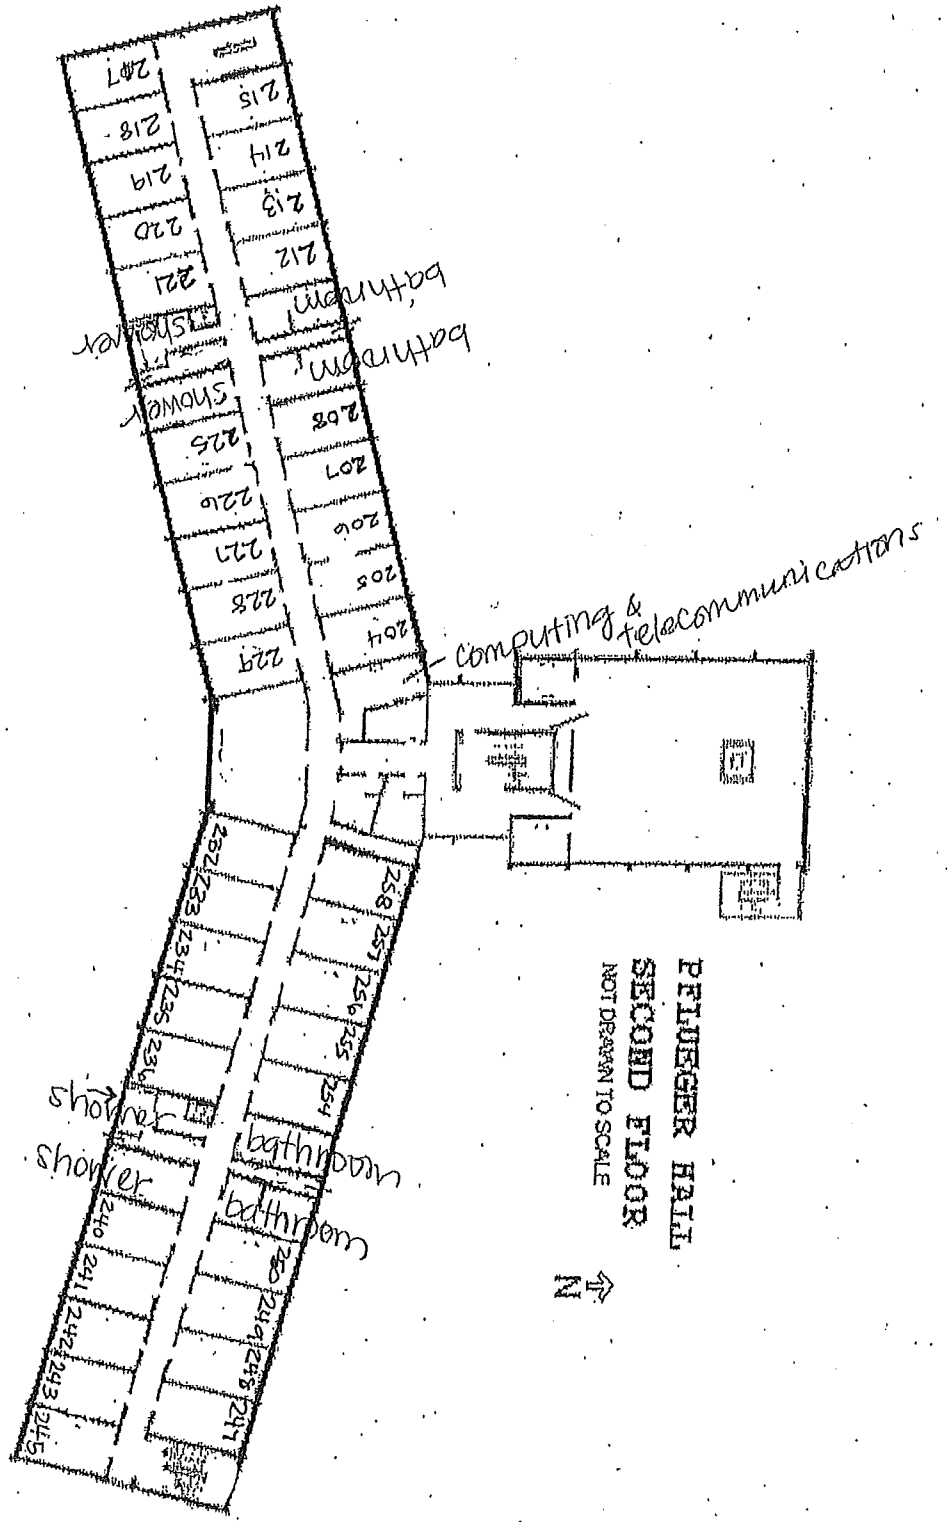

1234567890 = old numbers
123 4567890 = new numbers

Sum deck

