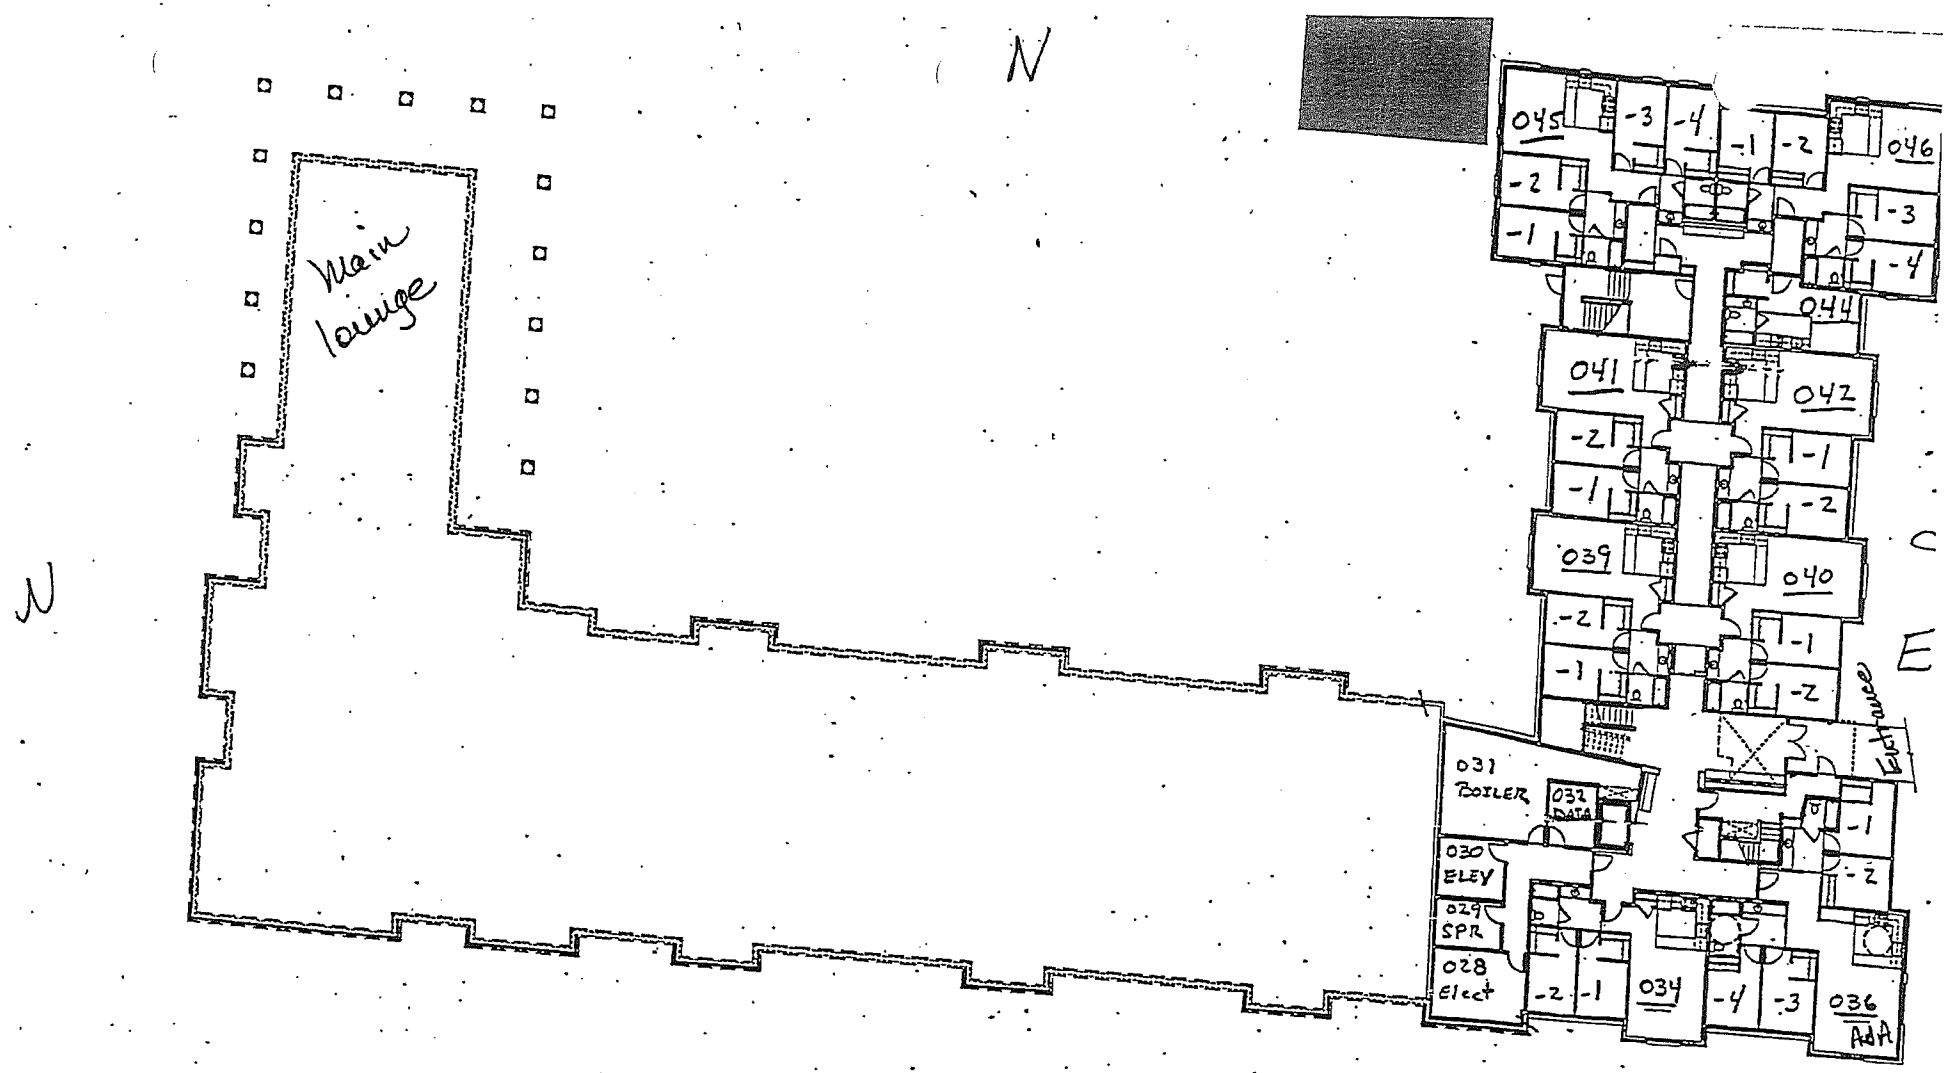

Ground floor

S

SOUTH HALL

1 BASEMENT PLAN

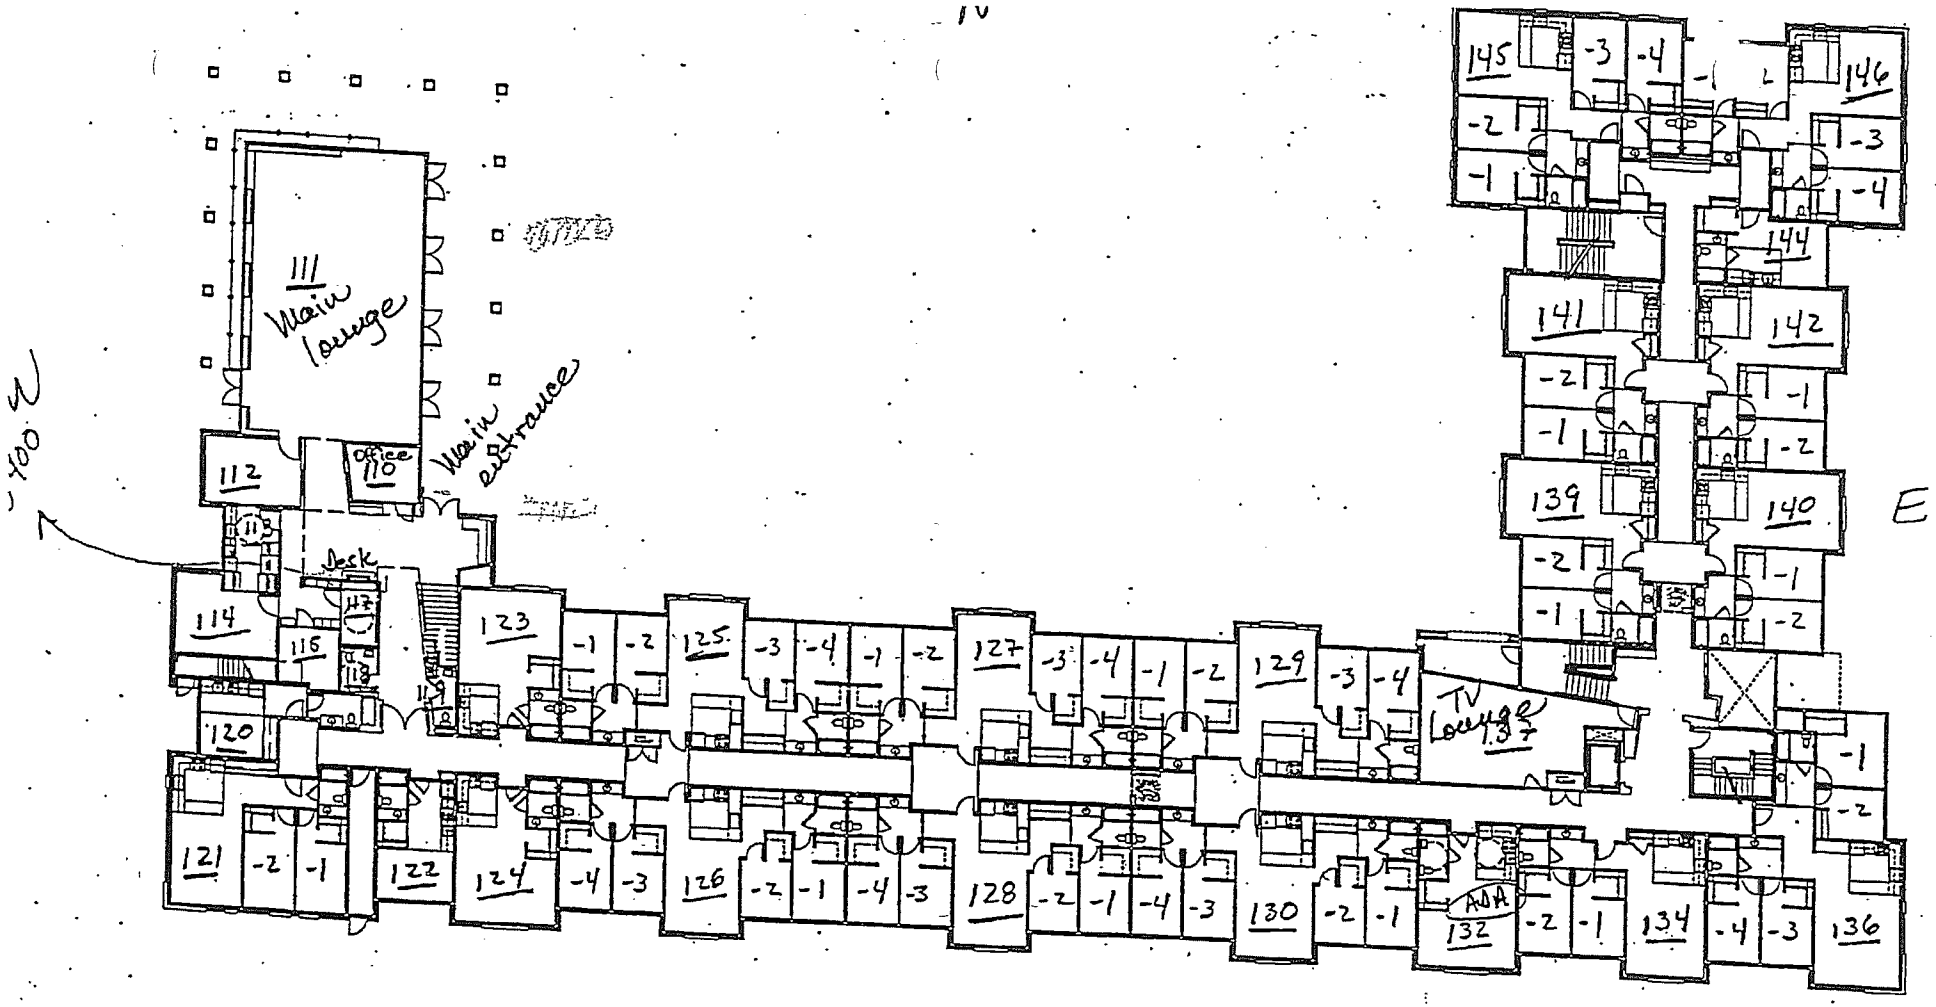

1st Floor

1 FIRST FLOOR PLAN

24,788 SQ. FT.
SCALE: 3/32" = 1'-0"

S

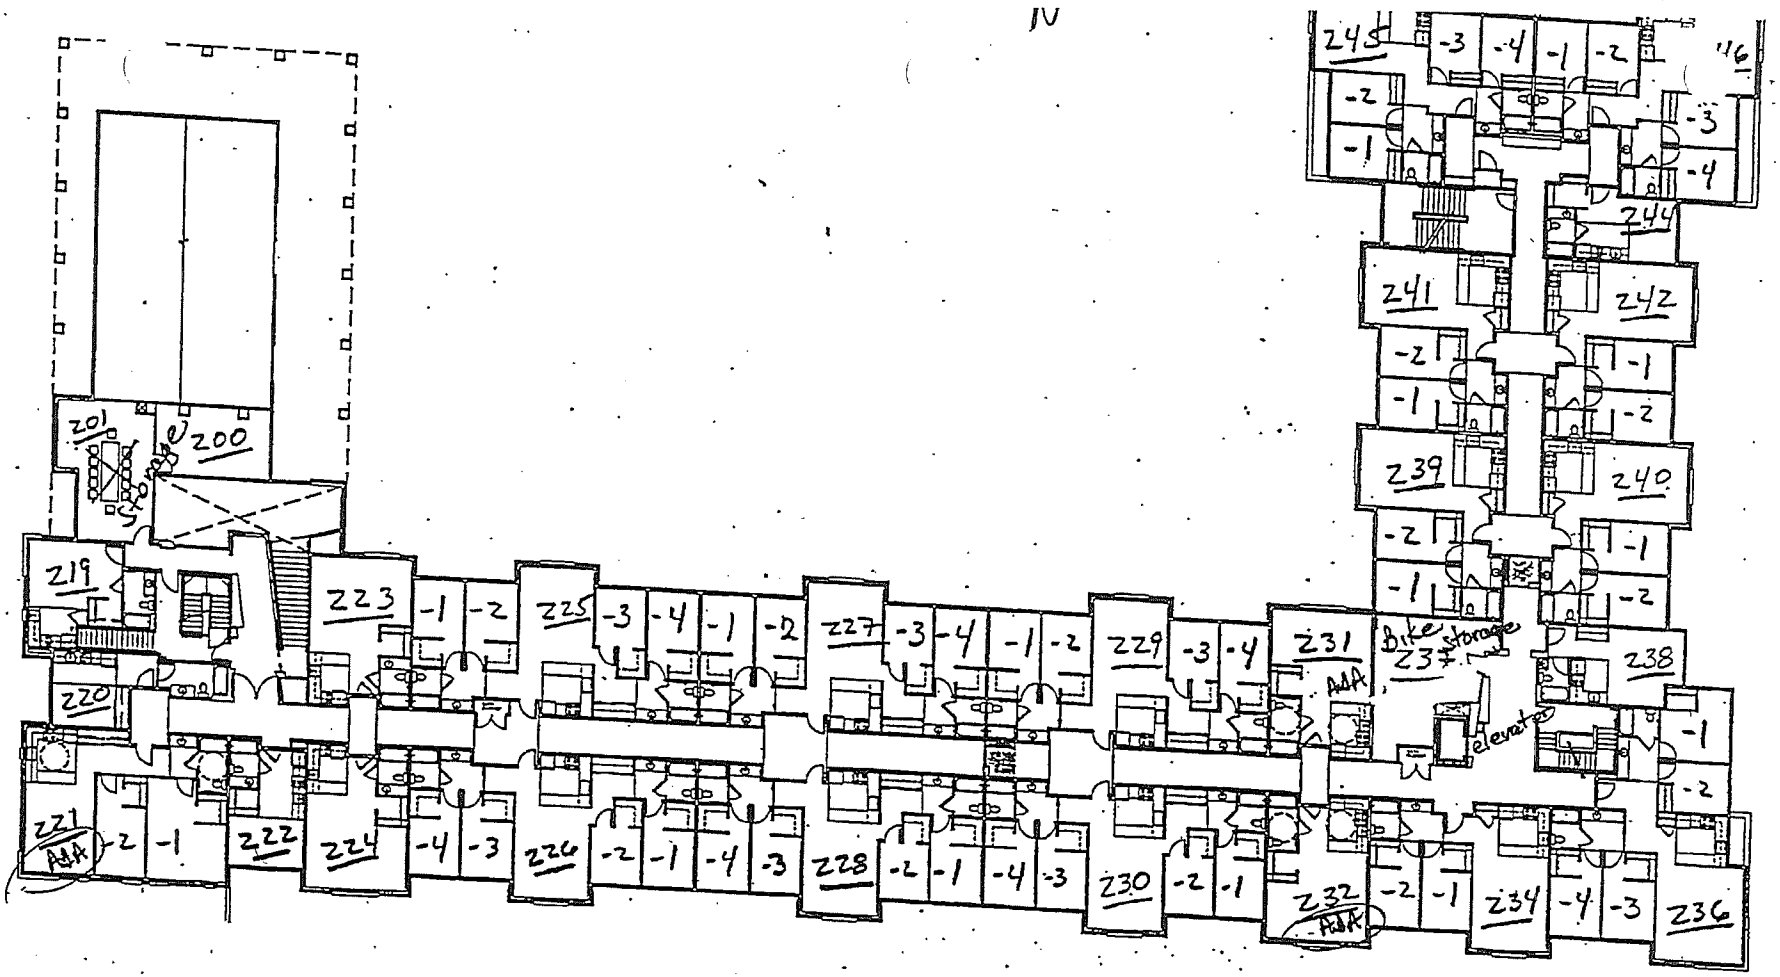

2nd floor

1 SECOND FLOOR PLAN

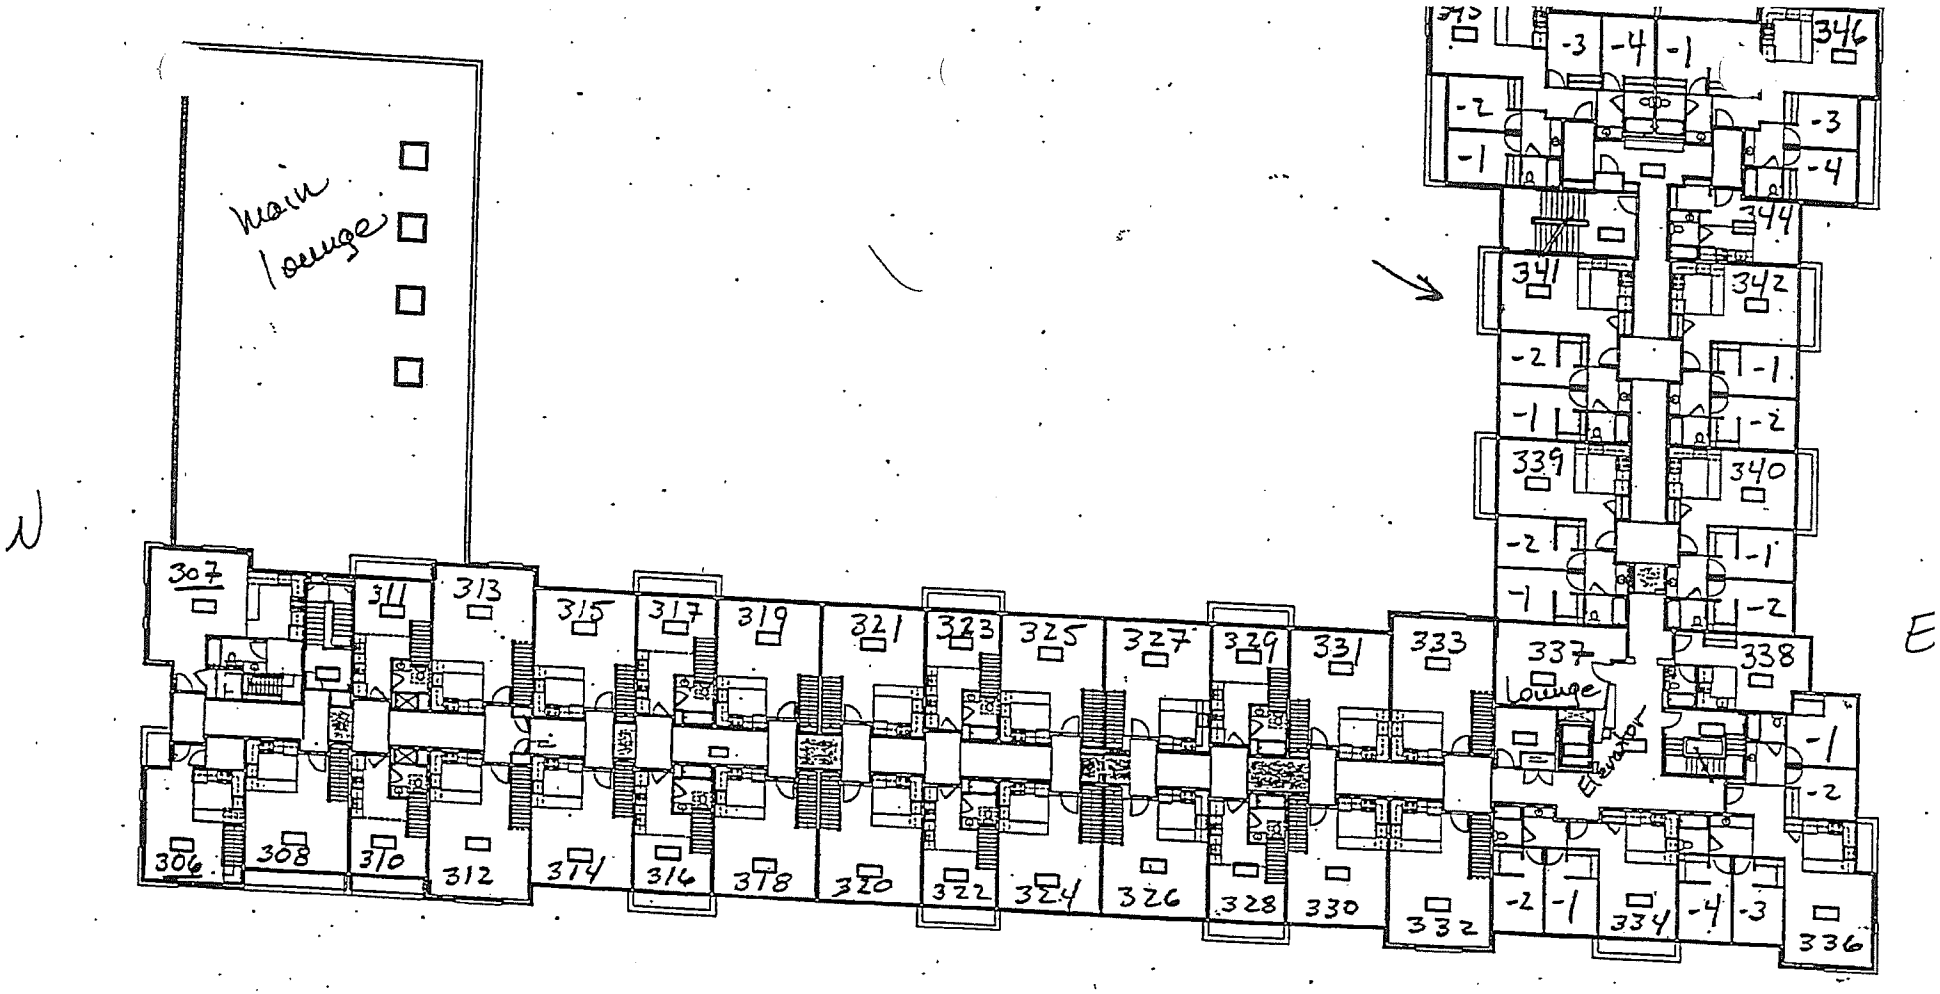

3rd floor

1 THIRD FLOOR PLAN

21,889 SQ. FT.
SCALE: 3/32" = 1'-0"

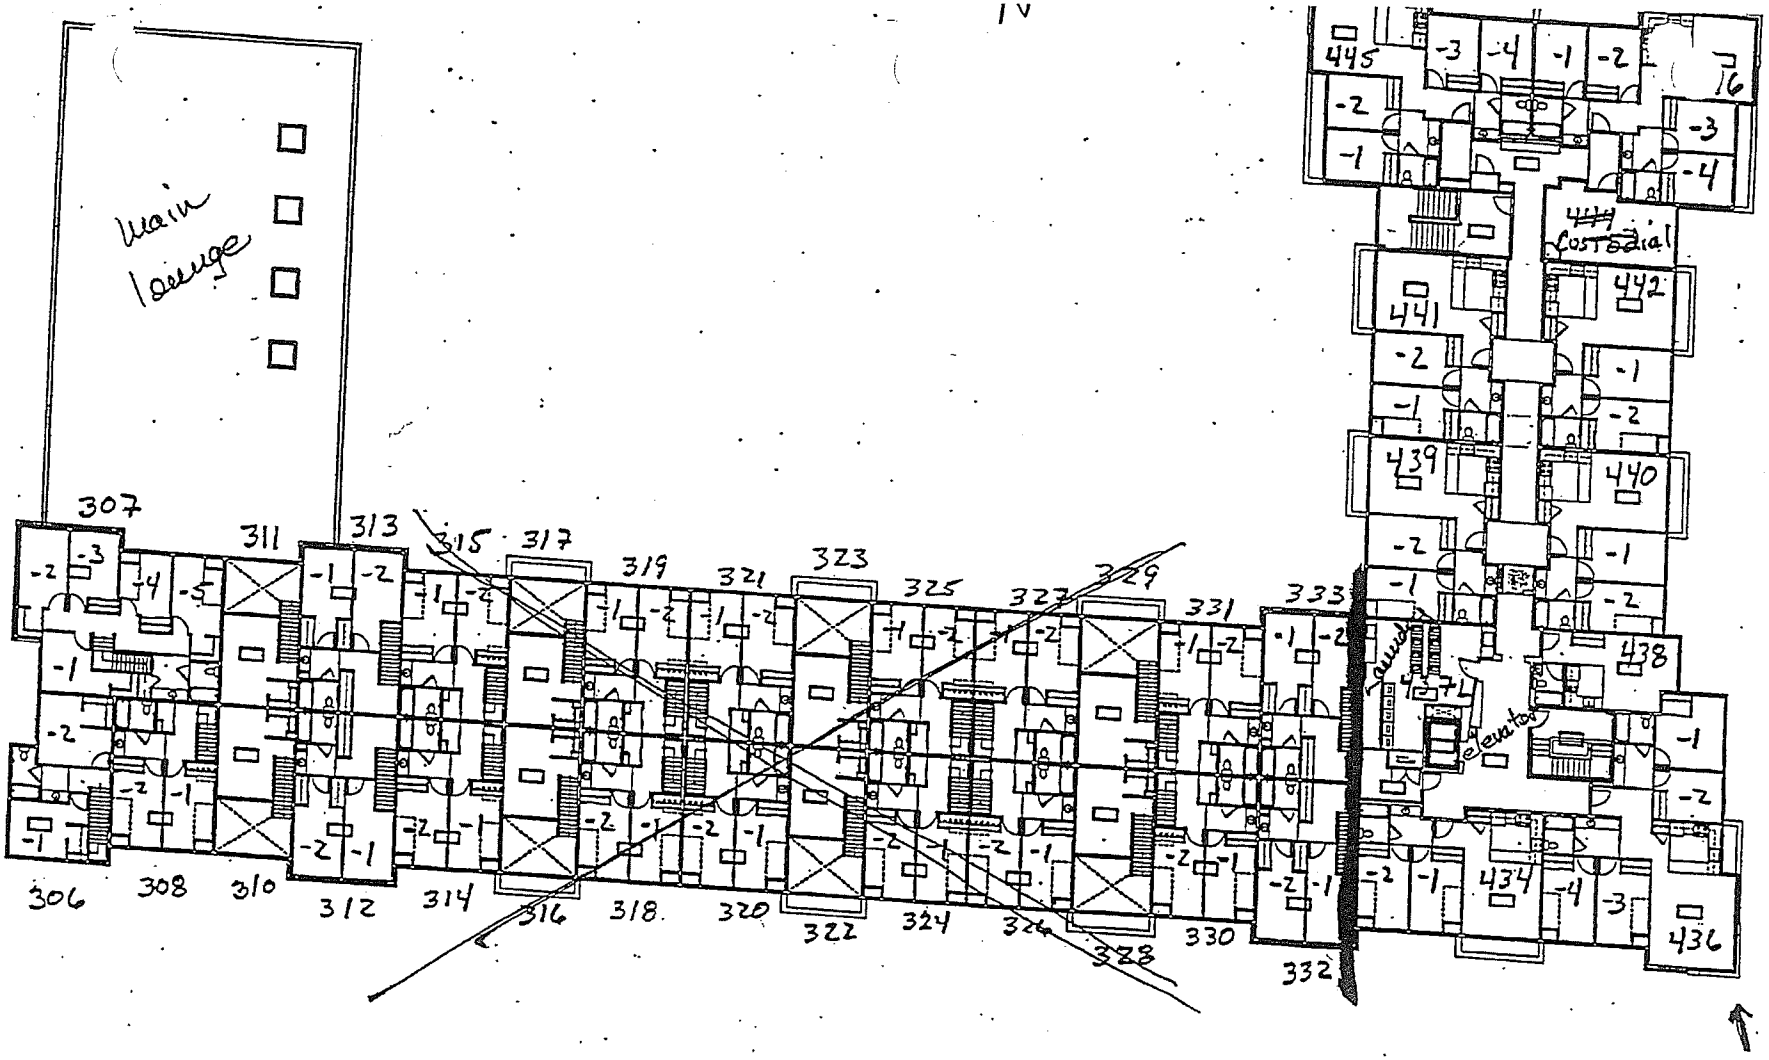

4th floor

1 FOURTH FLOOR PLAN

19,861 SQ. FT.

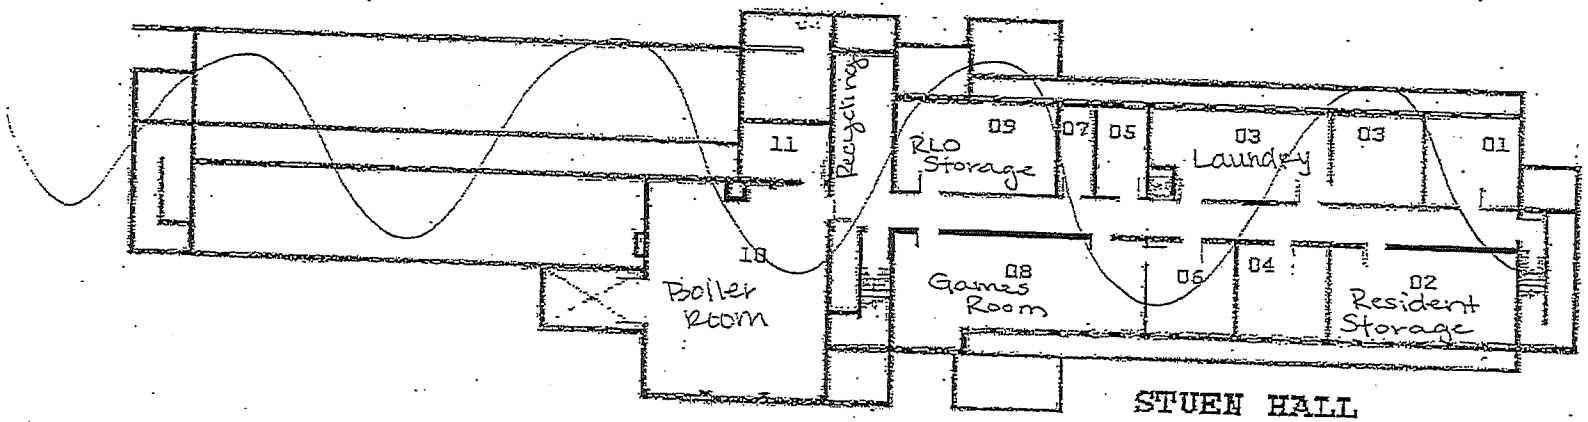

STUEN HALL
BASEMENT
NOT DRAWN TO SCALE

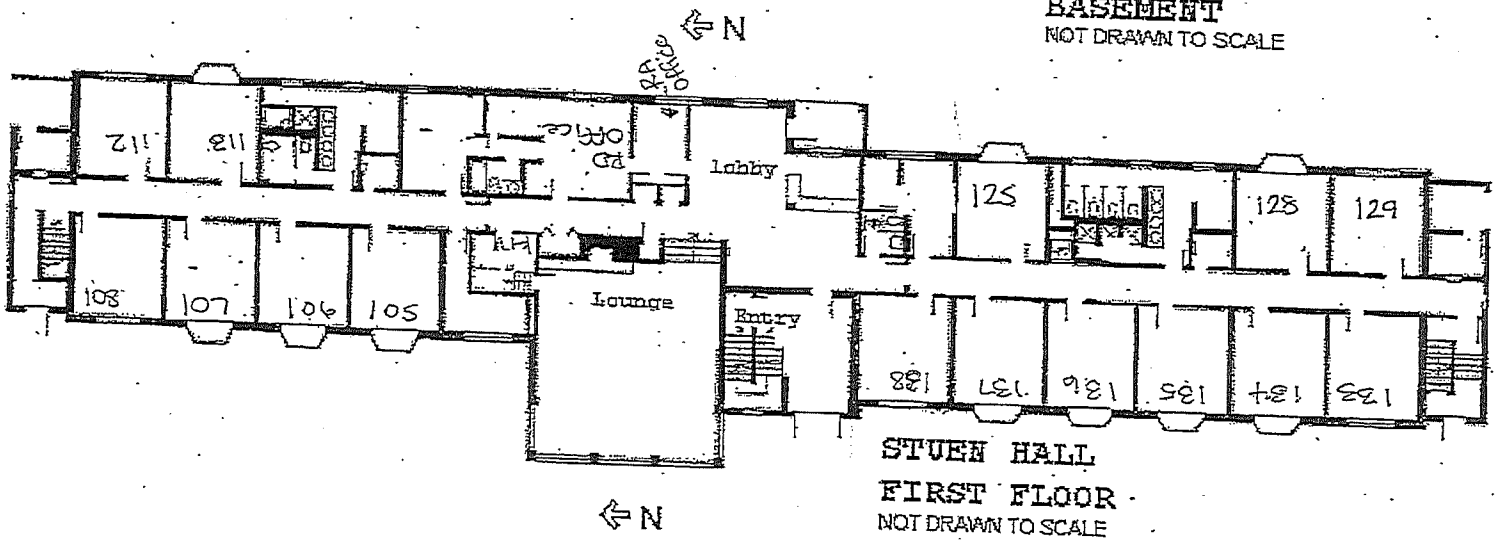

STUEN HALL
FIRST FLOOR
NOT DRAWN TO SCALE

STUEN HALL

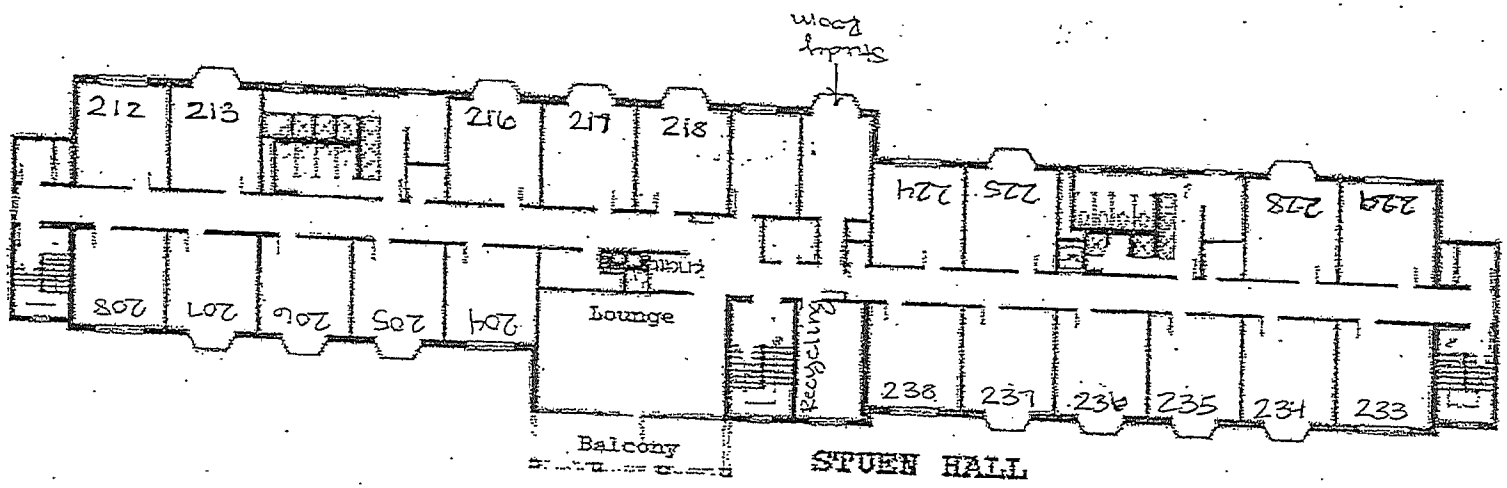

STUEN HALL
SECOND FLOOR
NOT DRAWN TO SCALE

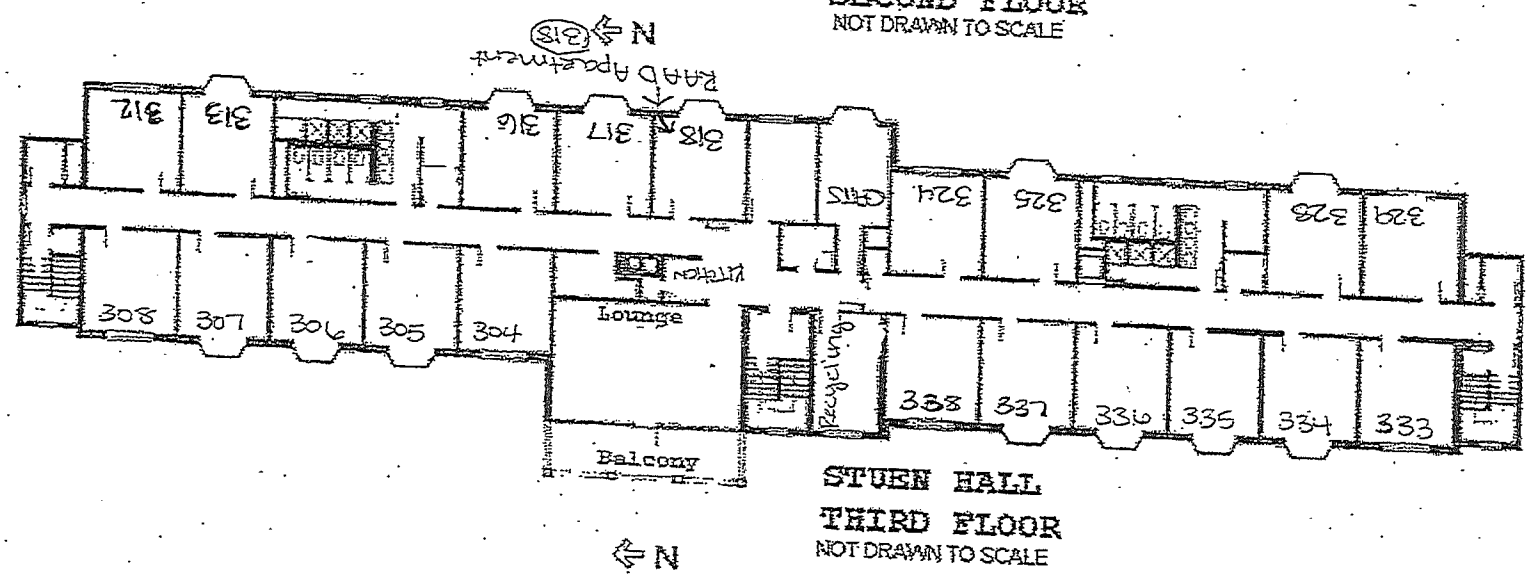

STUEN HALL
THIRD FLOOR
NOT DRAWN TO SCALE

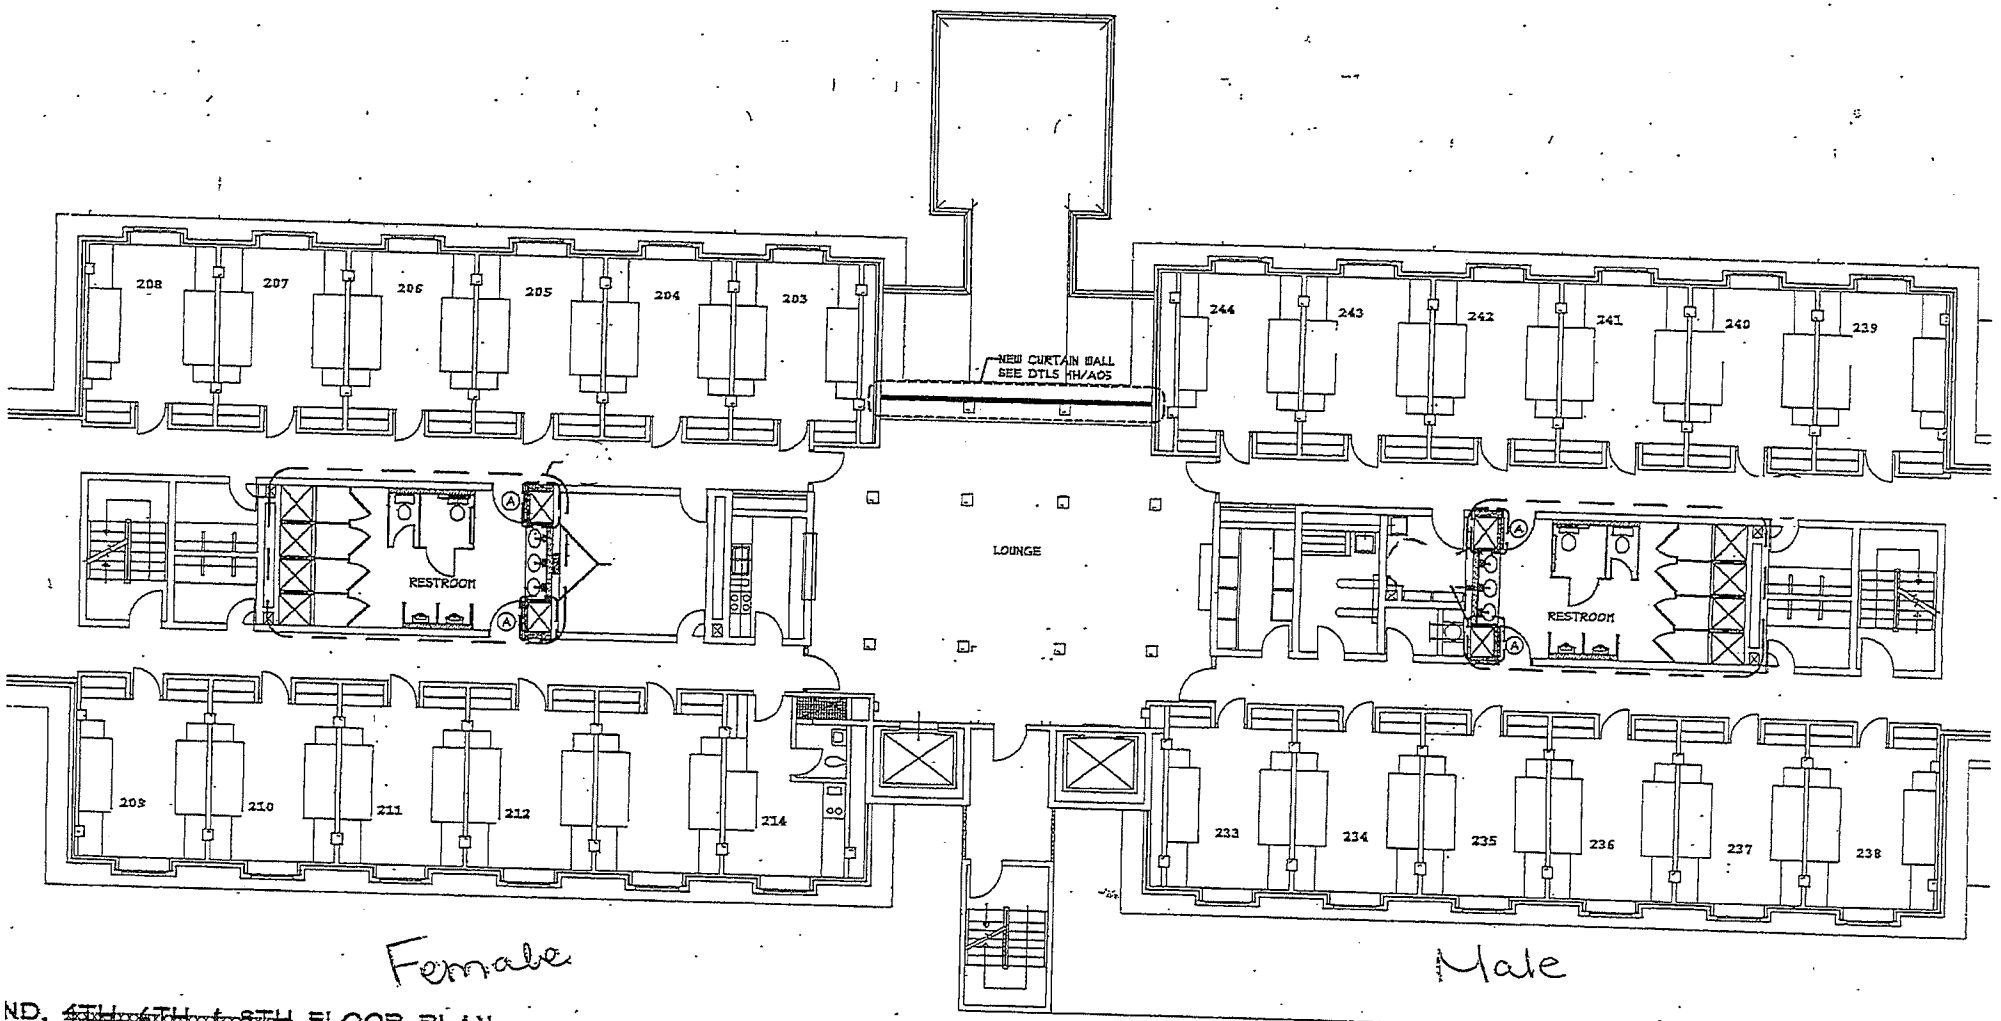

ND. ~~4TH, 6TH & 8TH~~ FLOOR PLAN 2ND FLOOR WILL HAVE ACCESSIBLE SHOWERS. SEE DETAIL 1C/A05.

ALE: 1/8" = 1'-0"

NEW NUMBERS = 123456
OLD NUMBERS = 123456

TINDELSTAD HALL

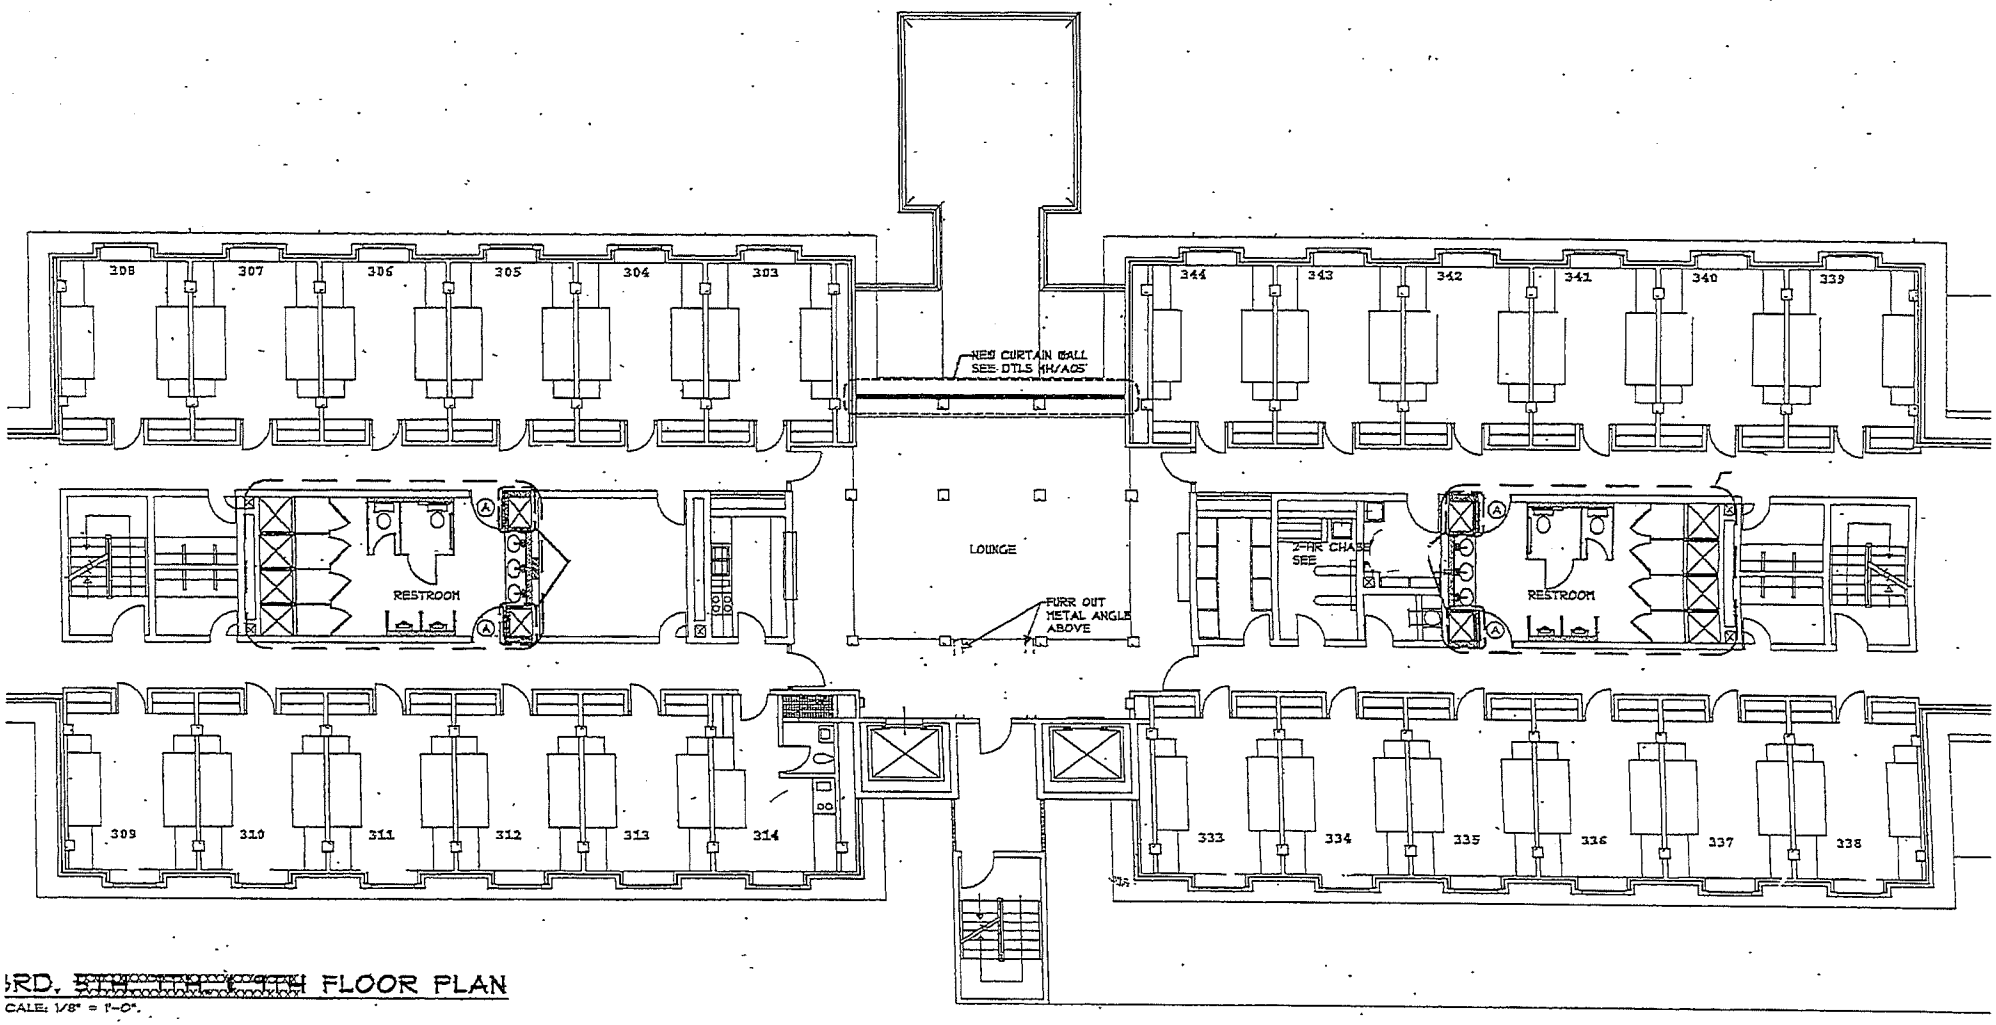

RD. ~~[illegible]~~ FLOOR PLAN

CALE: 1/8" = 1'-0".

NEW NUMBERS = 123456
OLD NUMBERS = 123456

Females

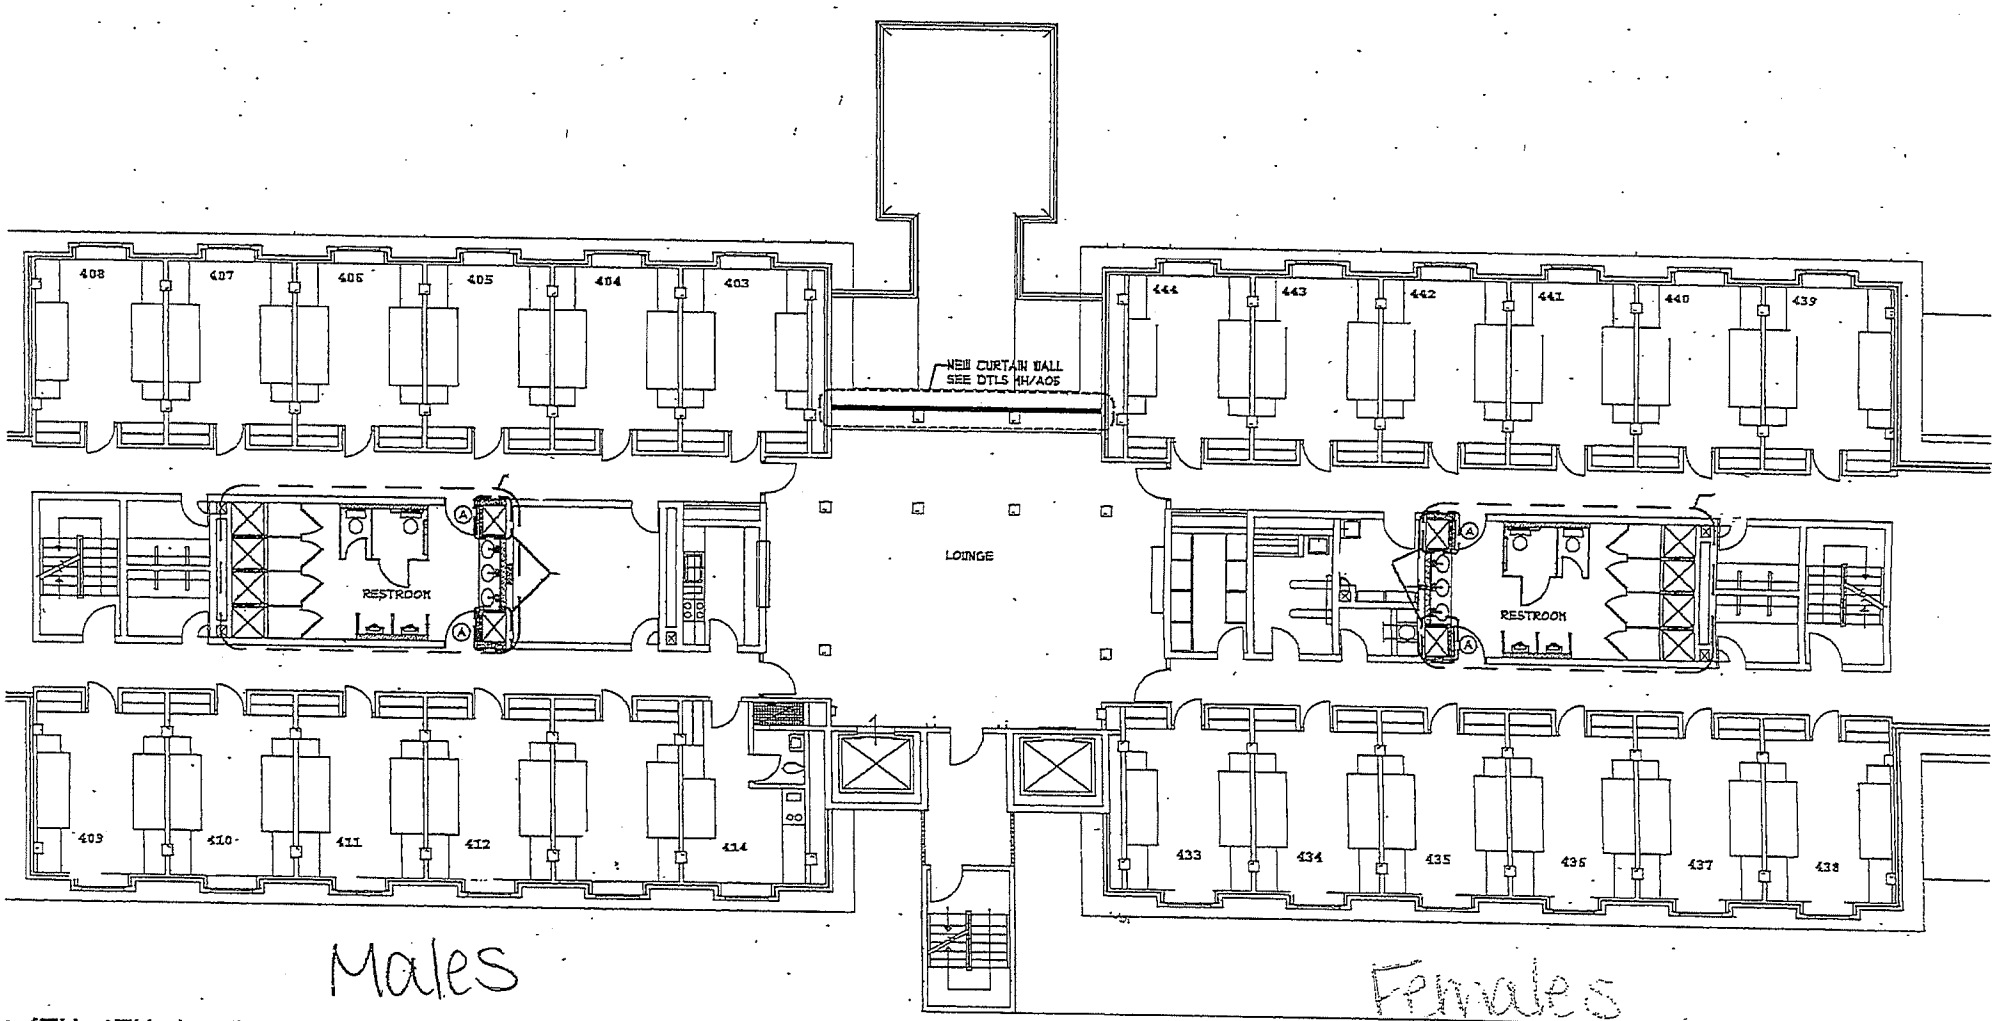

4TH. ~~6TH. & 8TH~~ FLOOR PLAN 2ND FLOOR WILL HAVE ACCESSIBLE SHOWERS. SEE DETAIL 1C/A05.

1/8" = 1'-0"

NEW NUMBERS = 123456
OLD NUMBERS = 123456

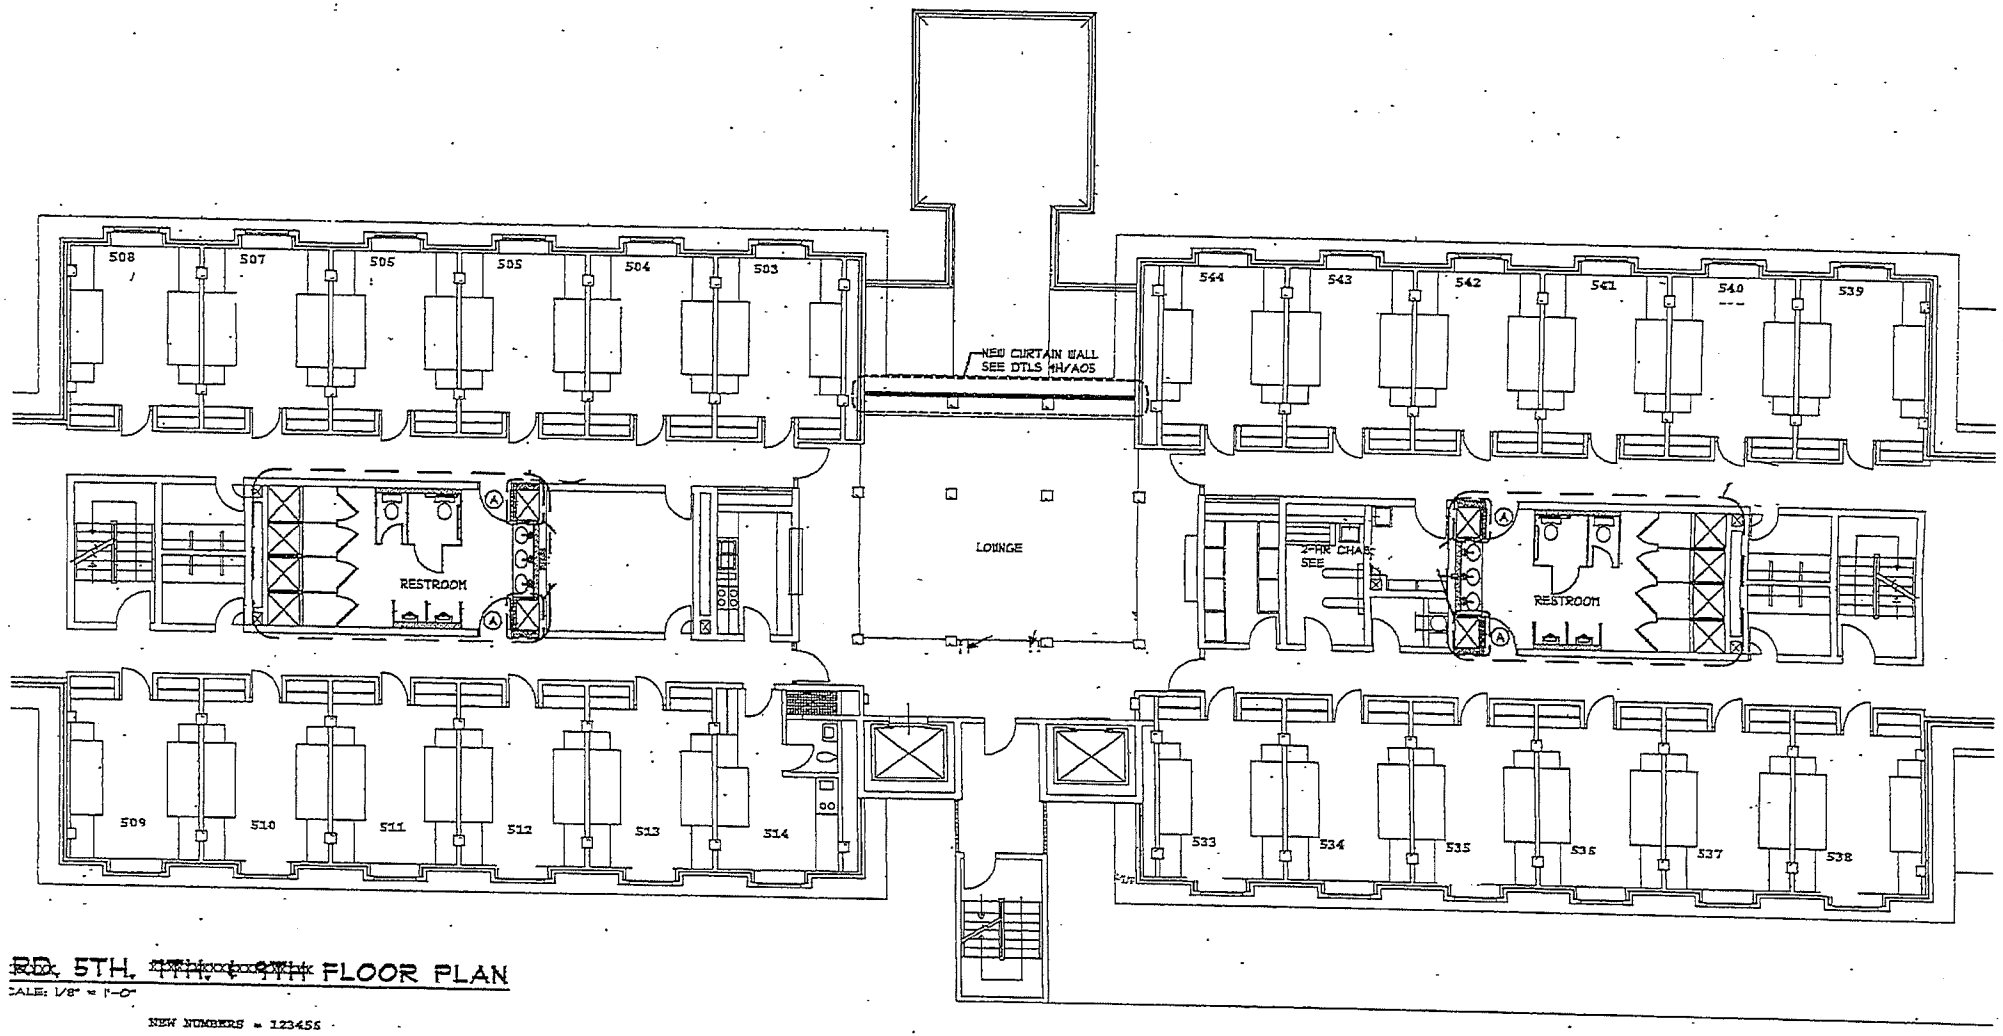

RD. 5TH. ~~4TH. & 7TH~~ FLOOR PLAN

SCALE: 1/8" = 1'-0"

NEW NUMBERS = 123455
OLD NUMBERS = 123456

Males

Females

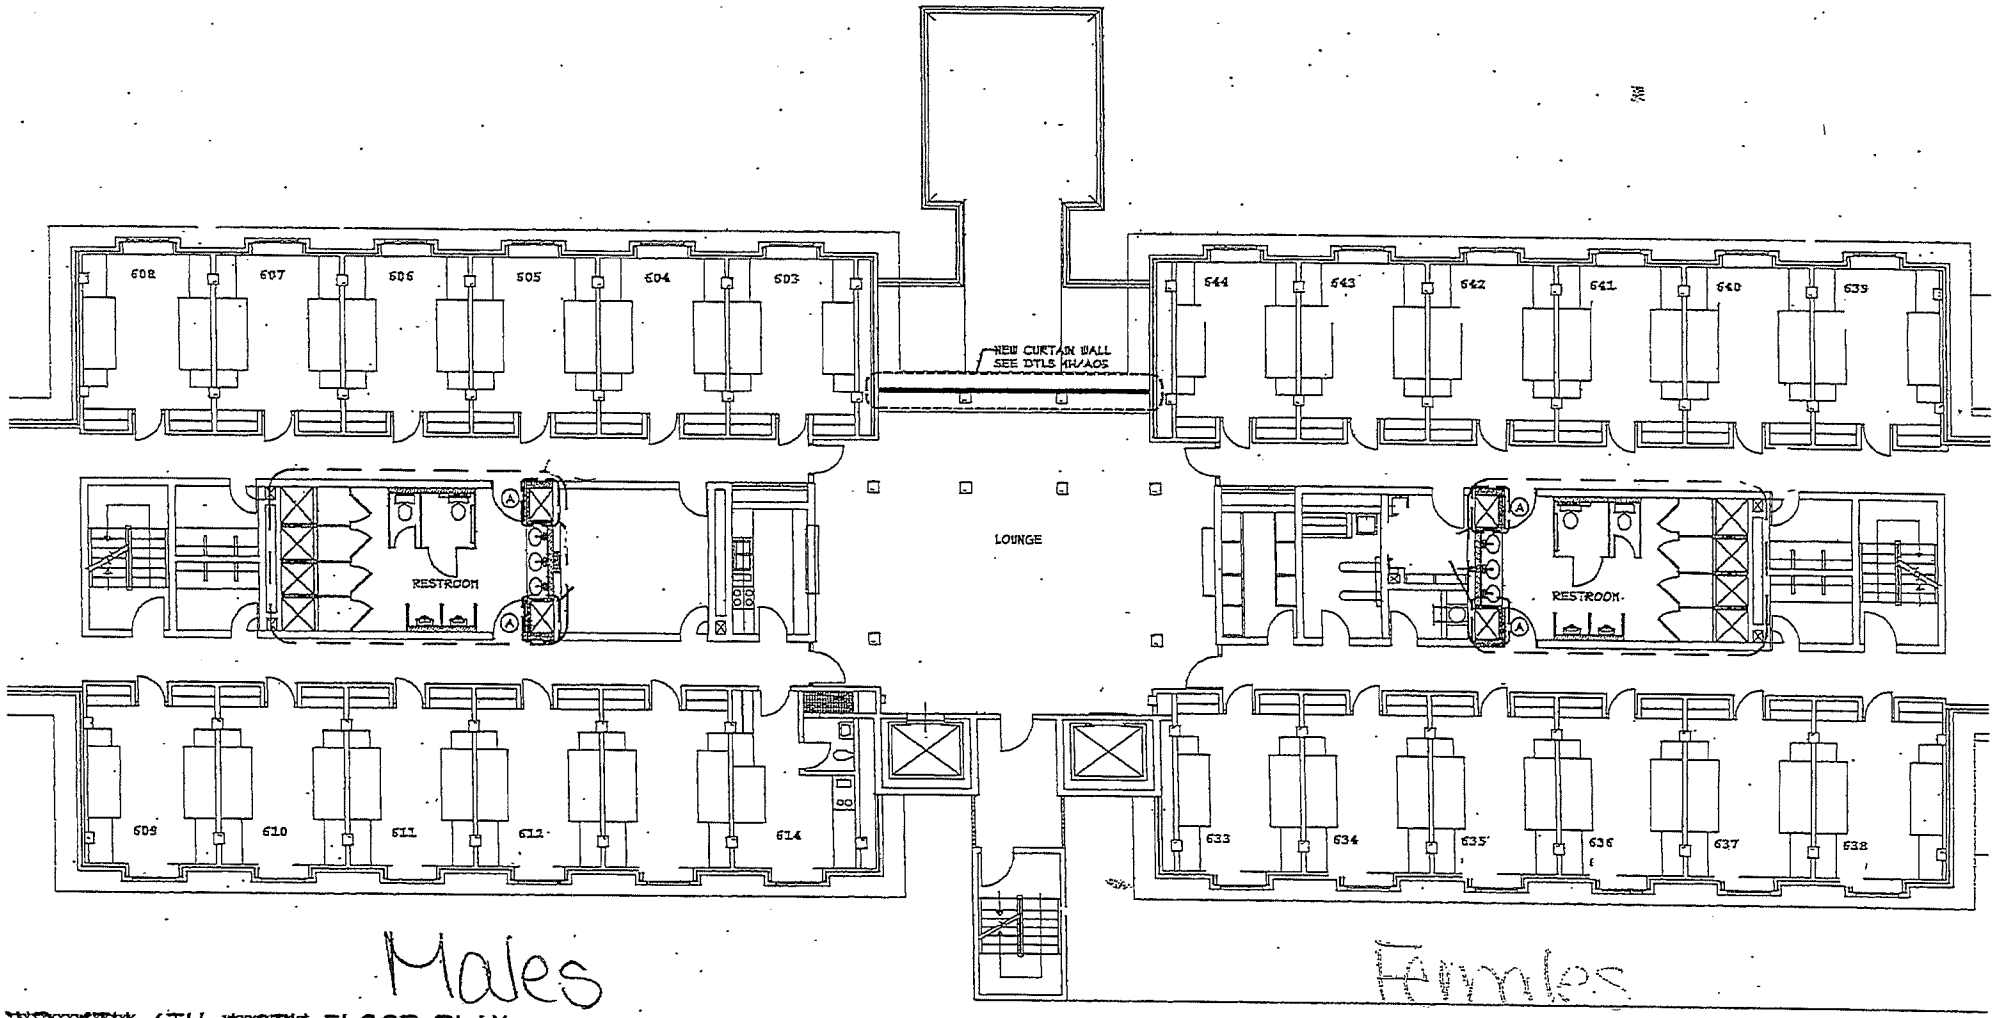

~~2ND, 4TH,~~ 6TH, ~~8TH~~ FLOOR PLAN 2ND FLOOR WILL HAVE ACCESSIBLE SHOWERS. SEE DETAIL 1C/A05.

SCALE: 1/8" = 1'-0"

NEW NUMBERS = 123456
OLD NUMBERS = 123456

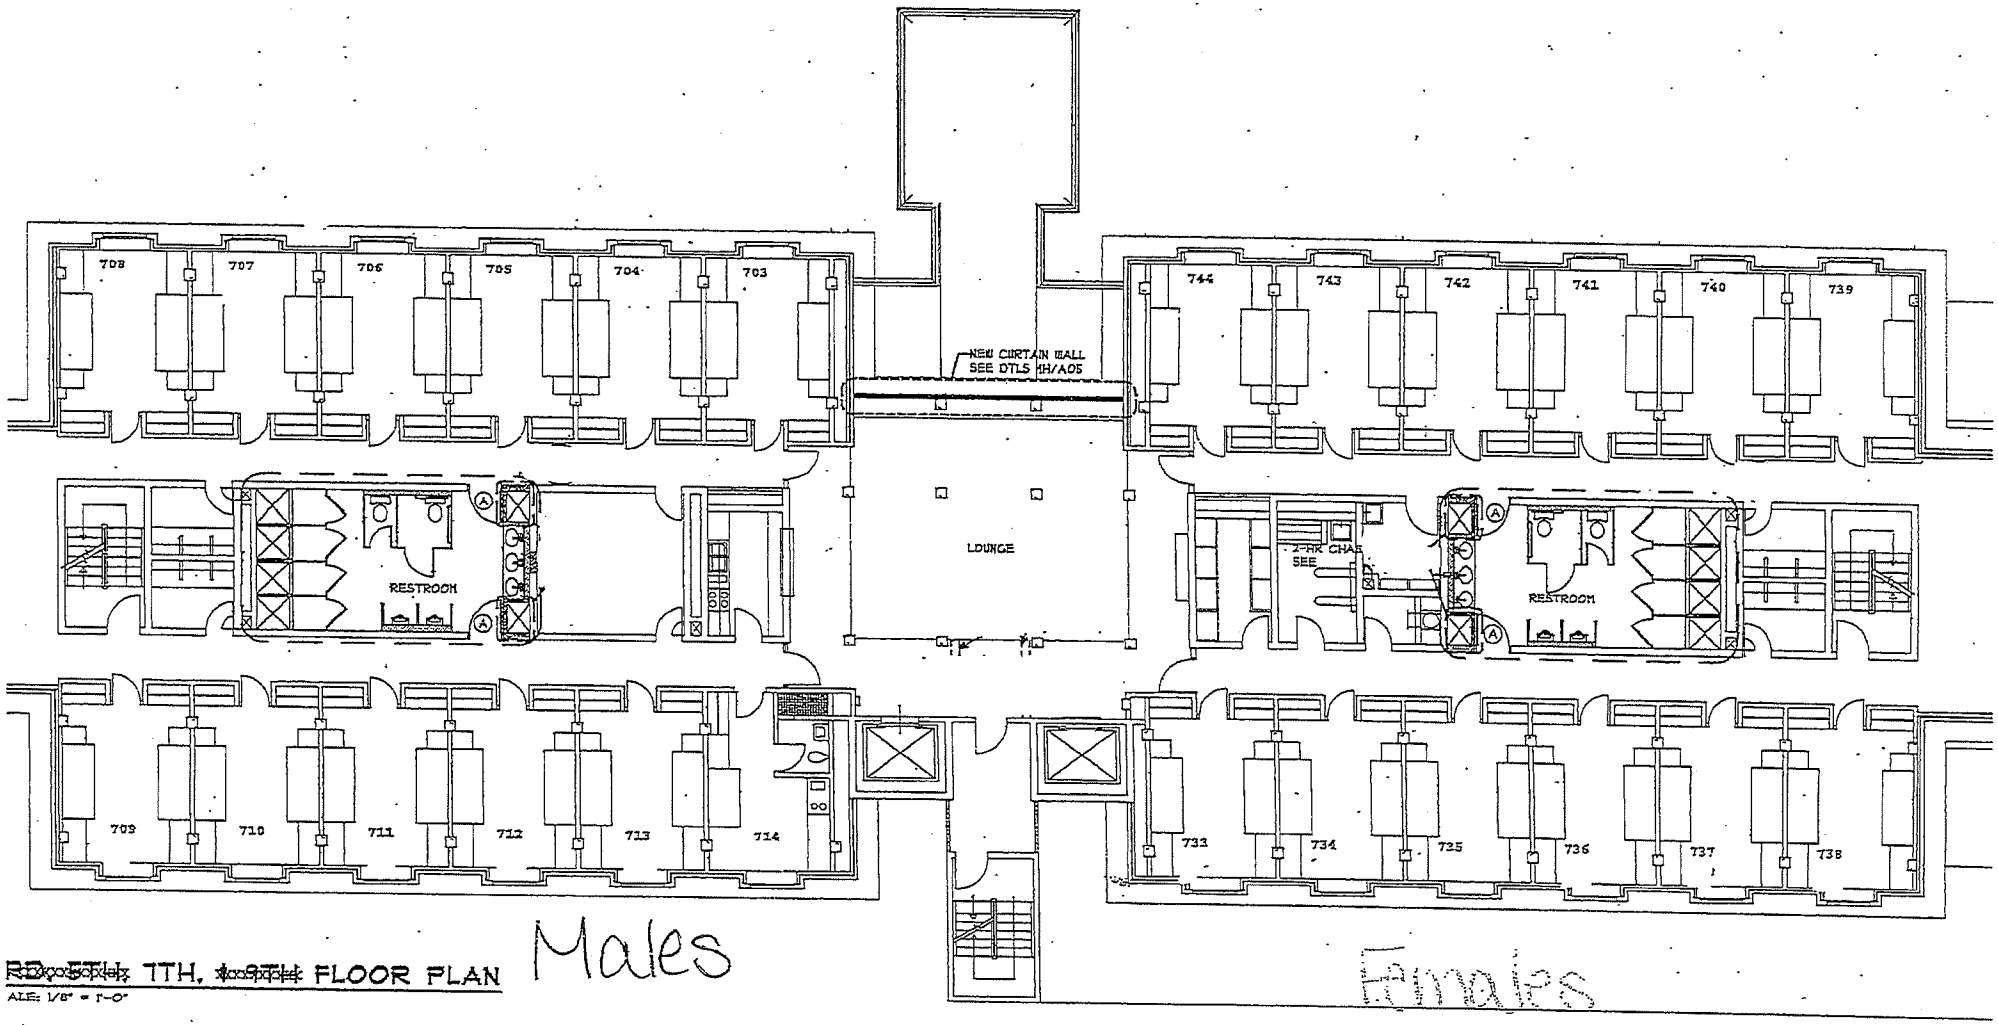

RD, 5TH, 7TH, & 9TH FLOOR PLAN

ALE: 1/8" = 1'-0"

' NUMBERS = 123456
: NUMBERS = 123456

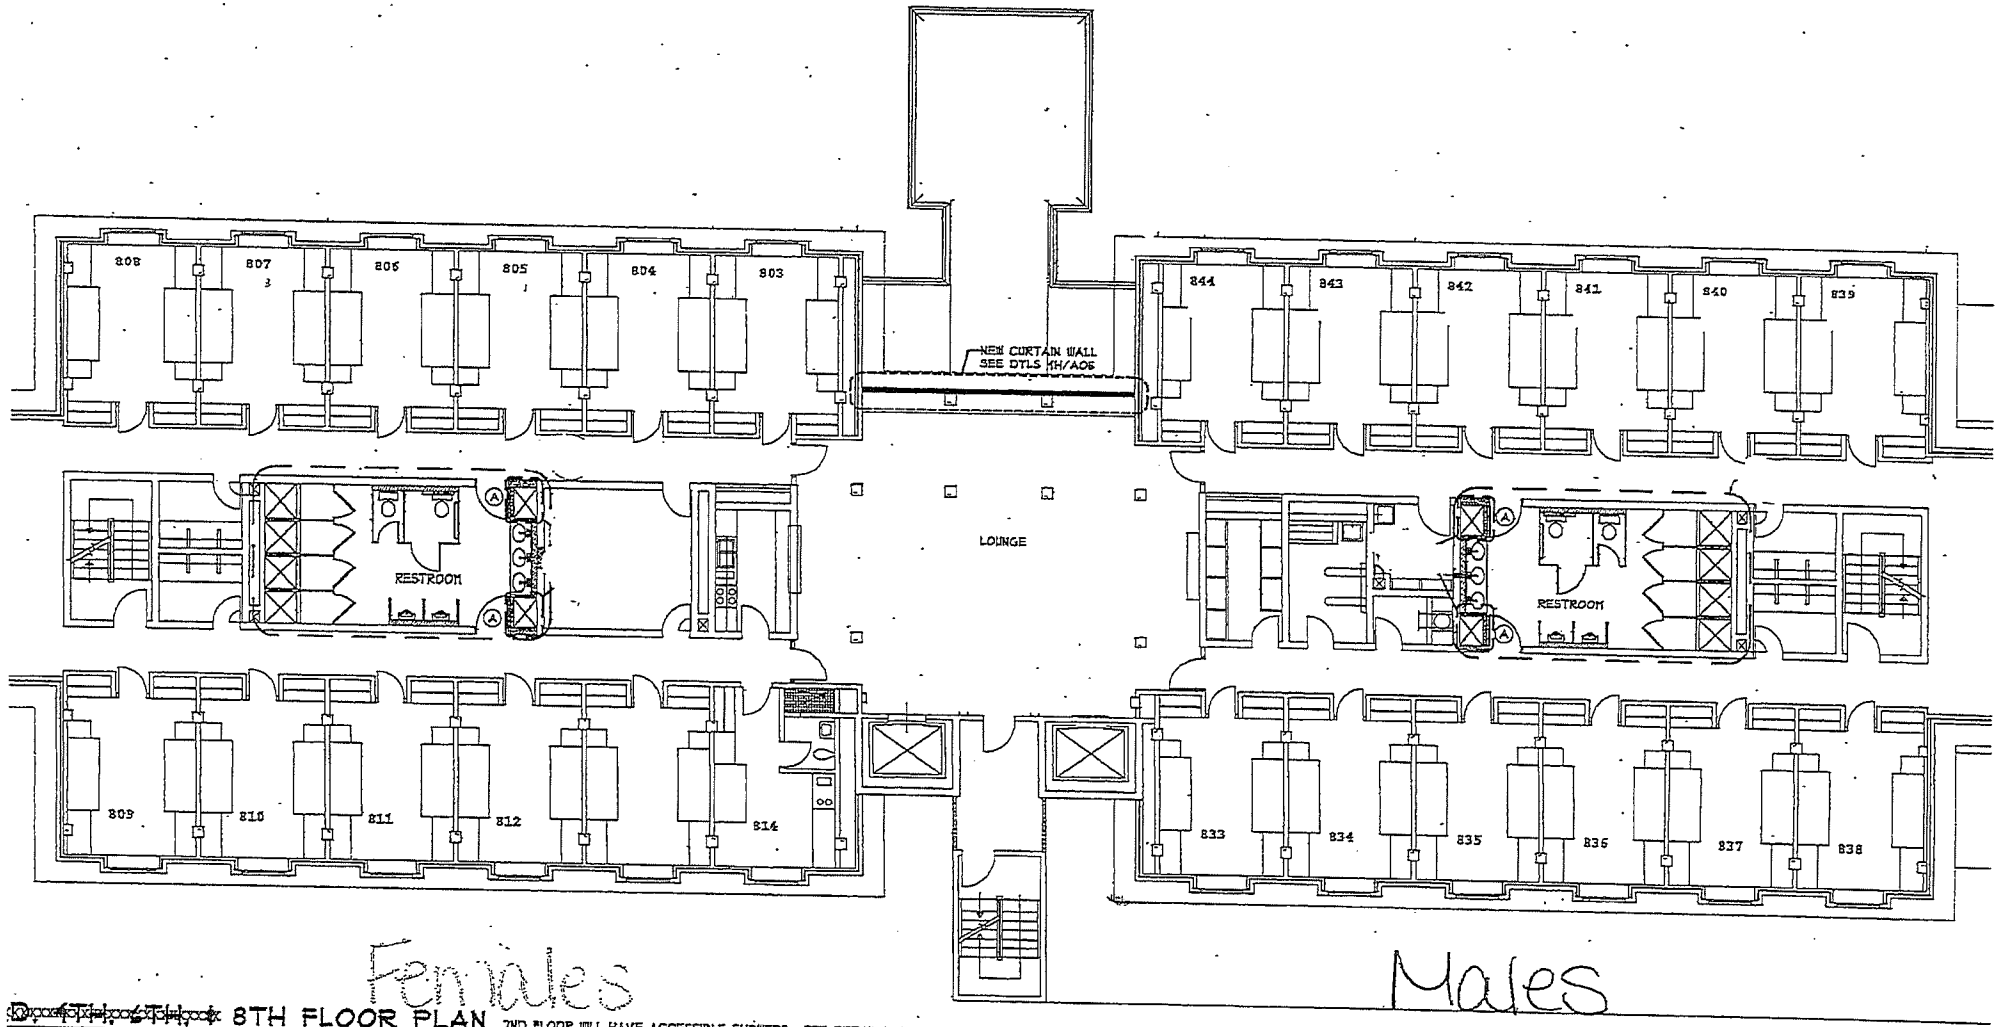

~~D. 4TH, 6TH, &~~ 8TH FLOOR PLAN 2ND FLOOR WILL HAVE ACCESSIBLE SHOWERS. SEE DETAIL 1C/A05.

LE: 1/8" = 1'-0"

NUMBERS = 123456
NUMBERS = 123456

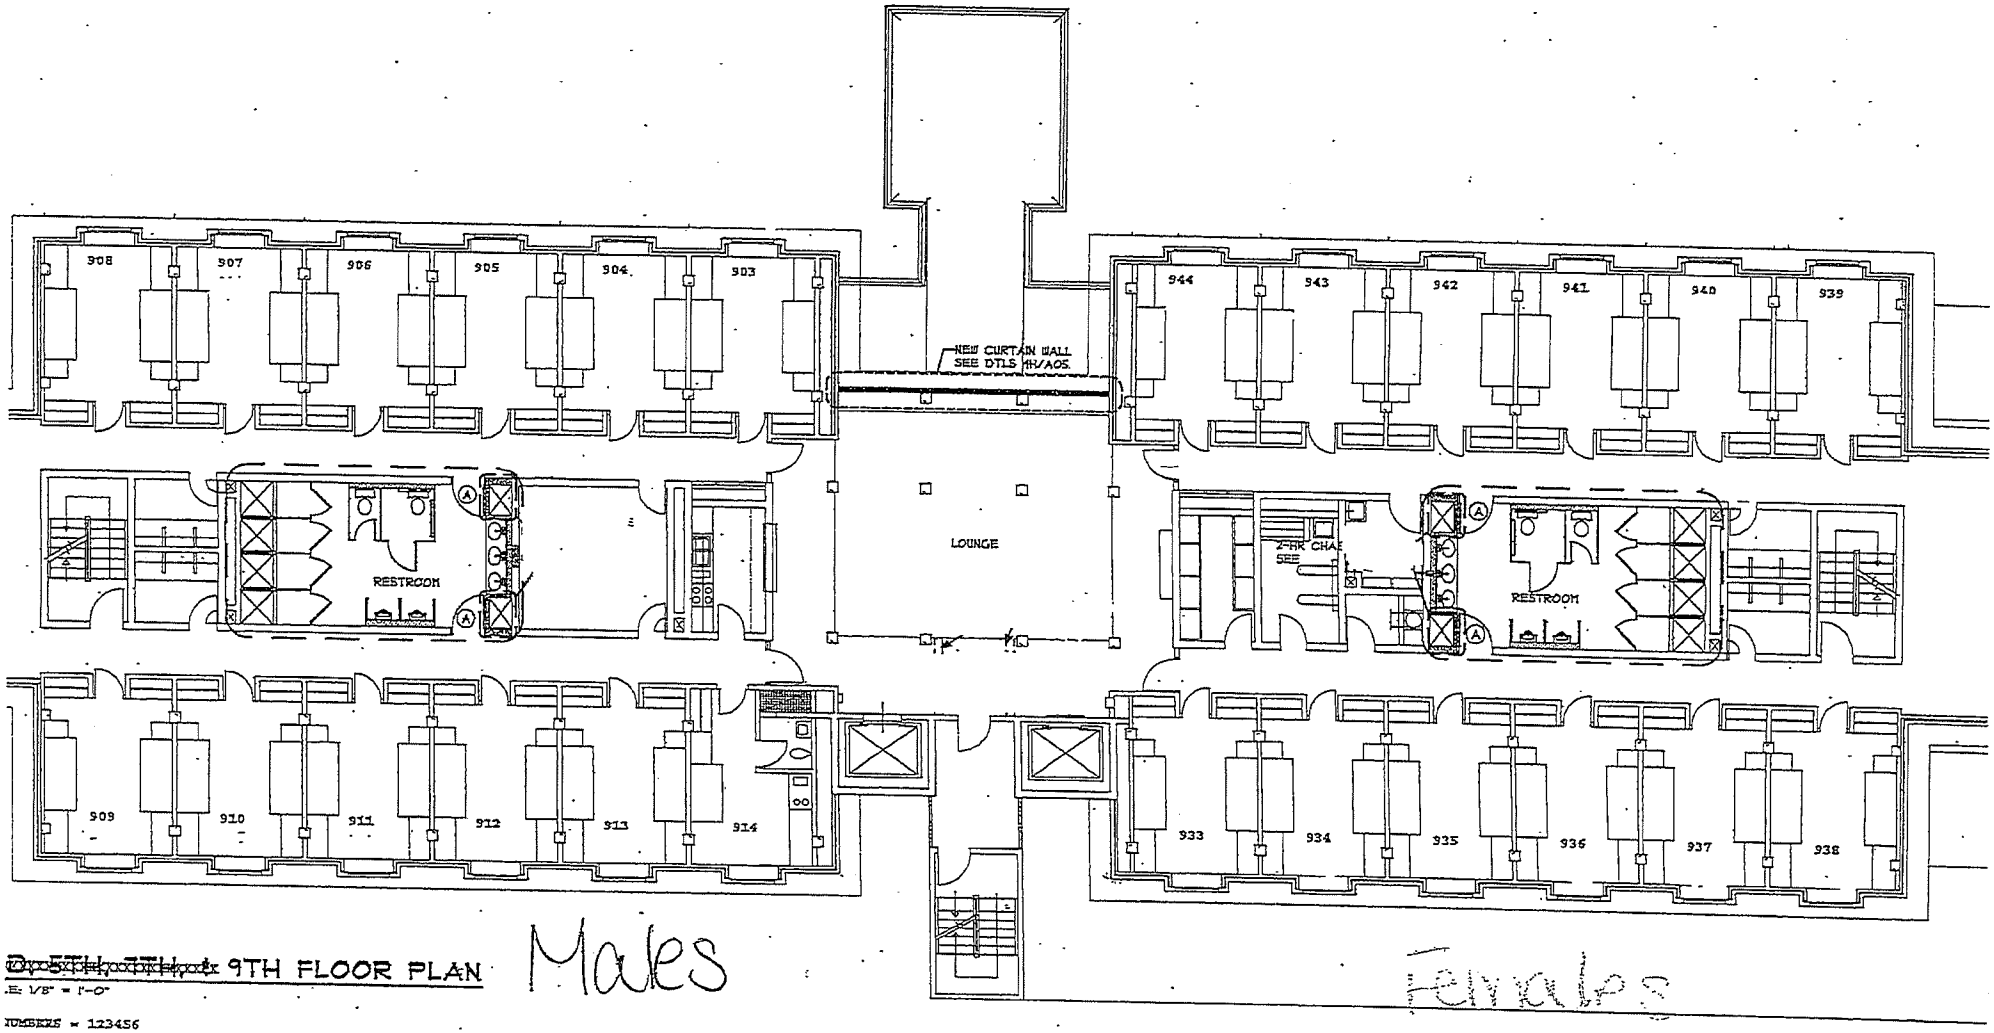

~~5TH, 7TH~~ 9TH FLOOR PLAN

E: 1/8" = 1'-0"

NUMBERS = 123456
NUMBERS = 123456